SITE LOCATION PLAN

Scale 1:1250

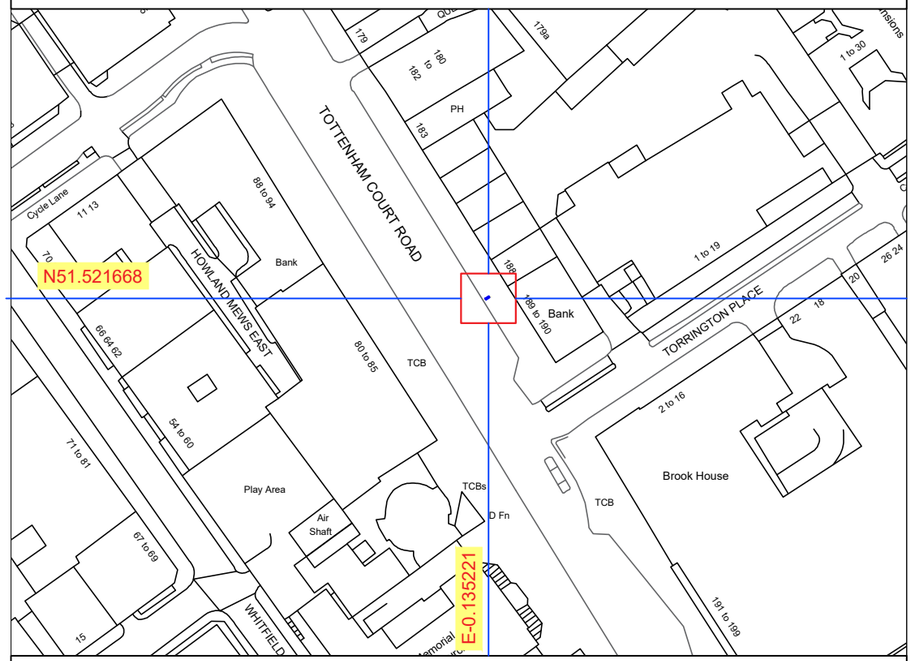


NOTES

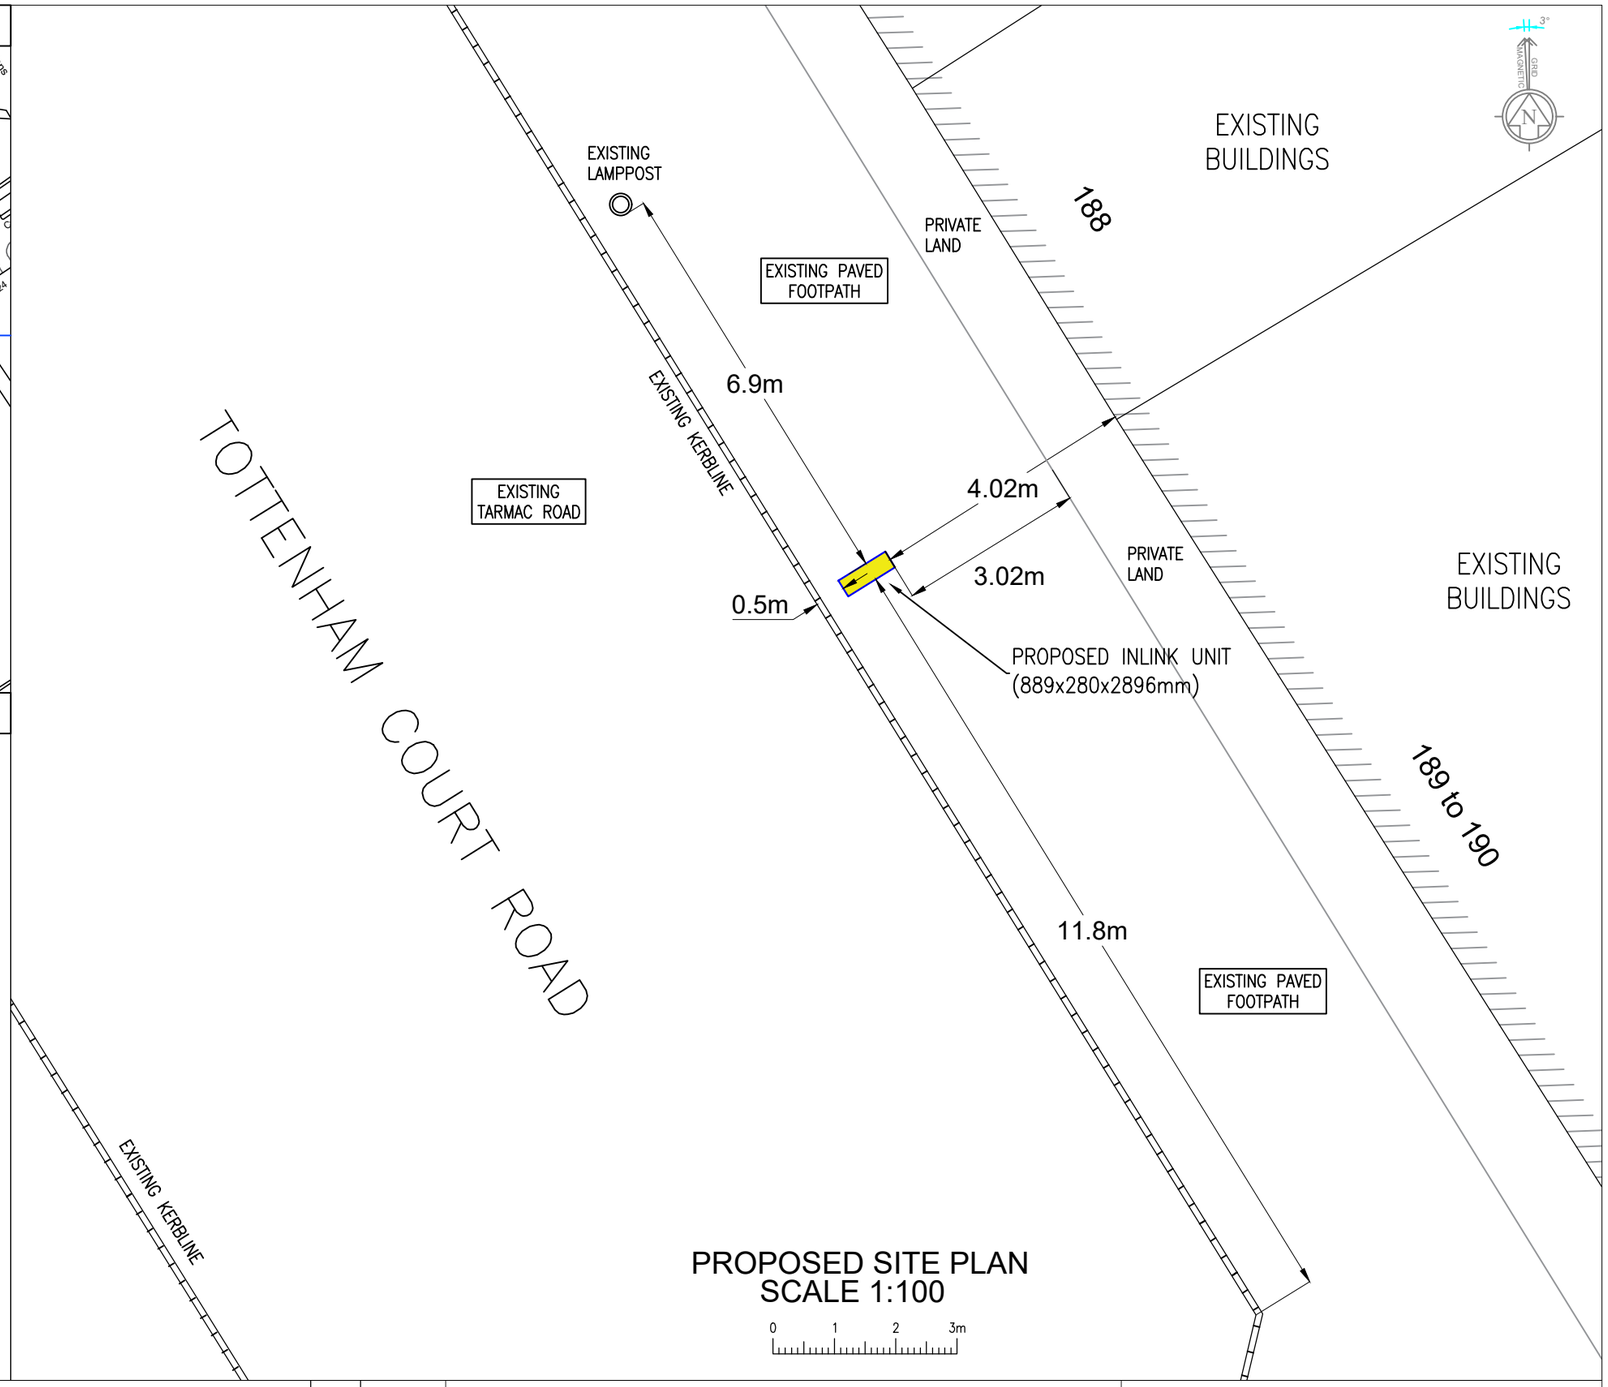


InLinkUK | BT

| REV | DESCRIPTION | BY | DATE |
|---|---|---|---|
| A | FIRST ISSUE | AR | 08.02.2018 |
| | | | |
| | | | |
| | | | |
| | | | |

| SCALE AS SHOWN WHEN PRINTED AT A3 | DRAWN | AR | ALL DIMENSIONS IN METRES U.N.O. |
|---|---|---|---|
| | DATE | 08.02.2018 | |

DRAWING TITLE

SITE PLAN
CMD-203-SP-V1

ADDRESS

Tottenham Court Road
(OS Costa Fresco)

REV A