SITE LOCATION PLAN

Scale 1:250

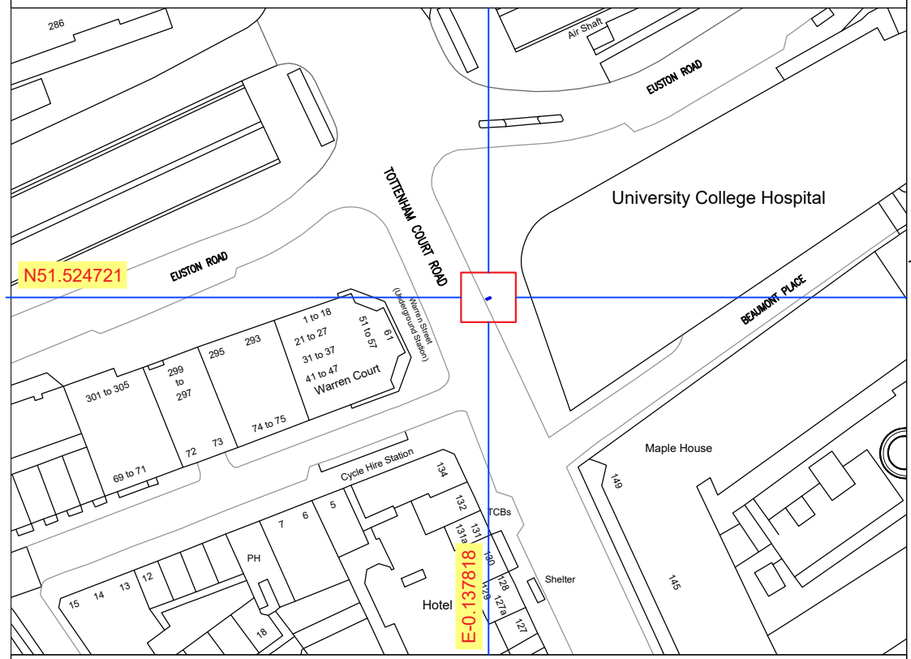

NOTES

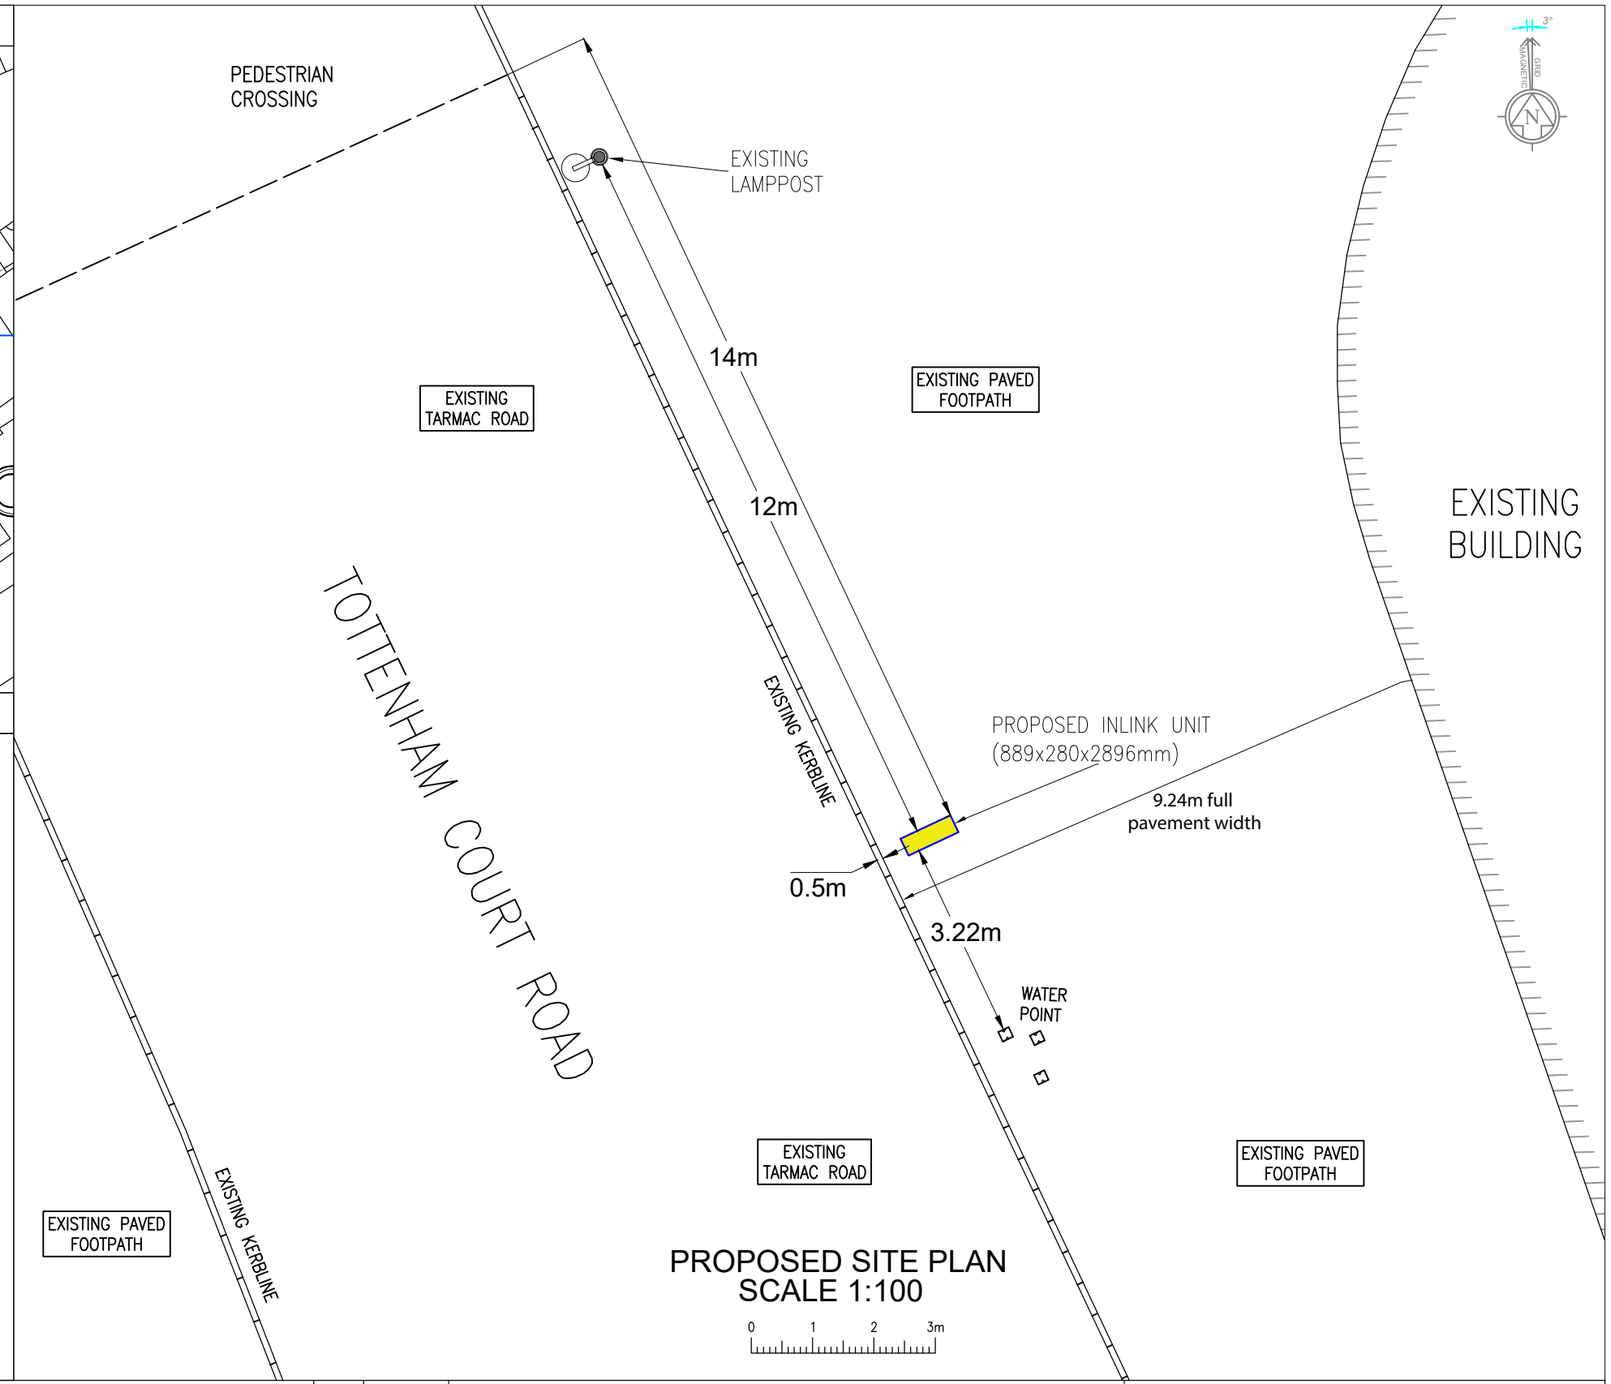

PROPOSED SITE PLAN
SCALE 1:100

InLinkUK | BT

REV	DESCRIPTION	BY	DATE
A	FIRST ISSUE	AR	08.02.2018

SCALE AS SHOWN WHEN PRINTED AT A3	DRAWN	AR
	DATE	08.02.2018

ALL DIMENSIONS IN METRES U.N.O.

DRAWING TITLE

SITE PLAN
CMD-206-SP-V1

ADDRESS

TOTTENHAM COURT
(OS UNIVERSITY COLLEGE HOSPITAL)

REV A