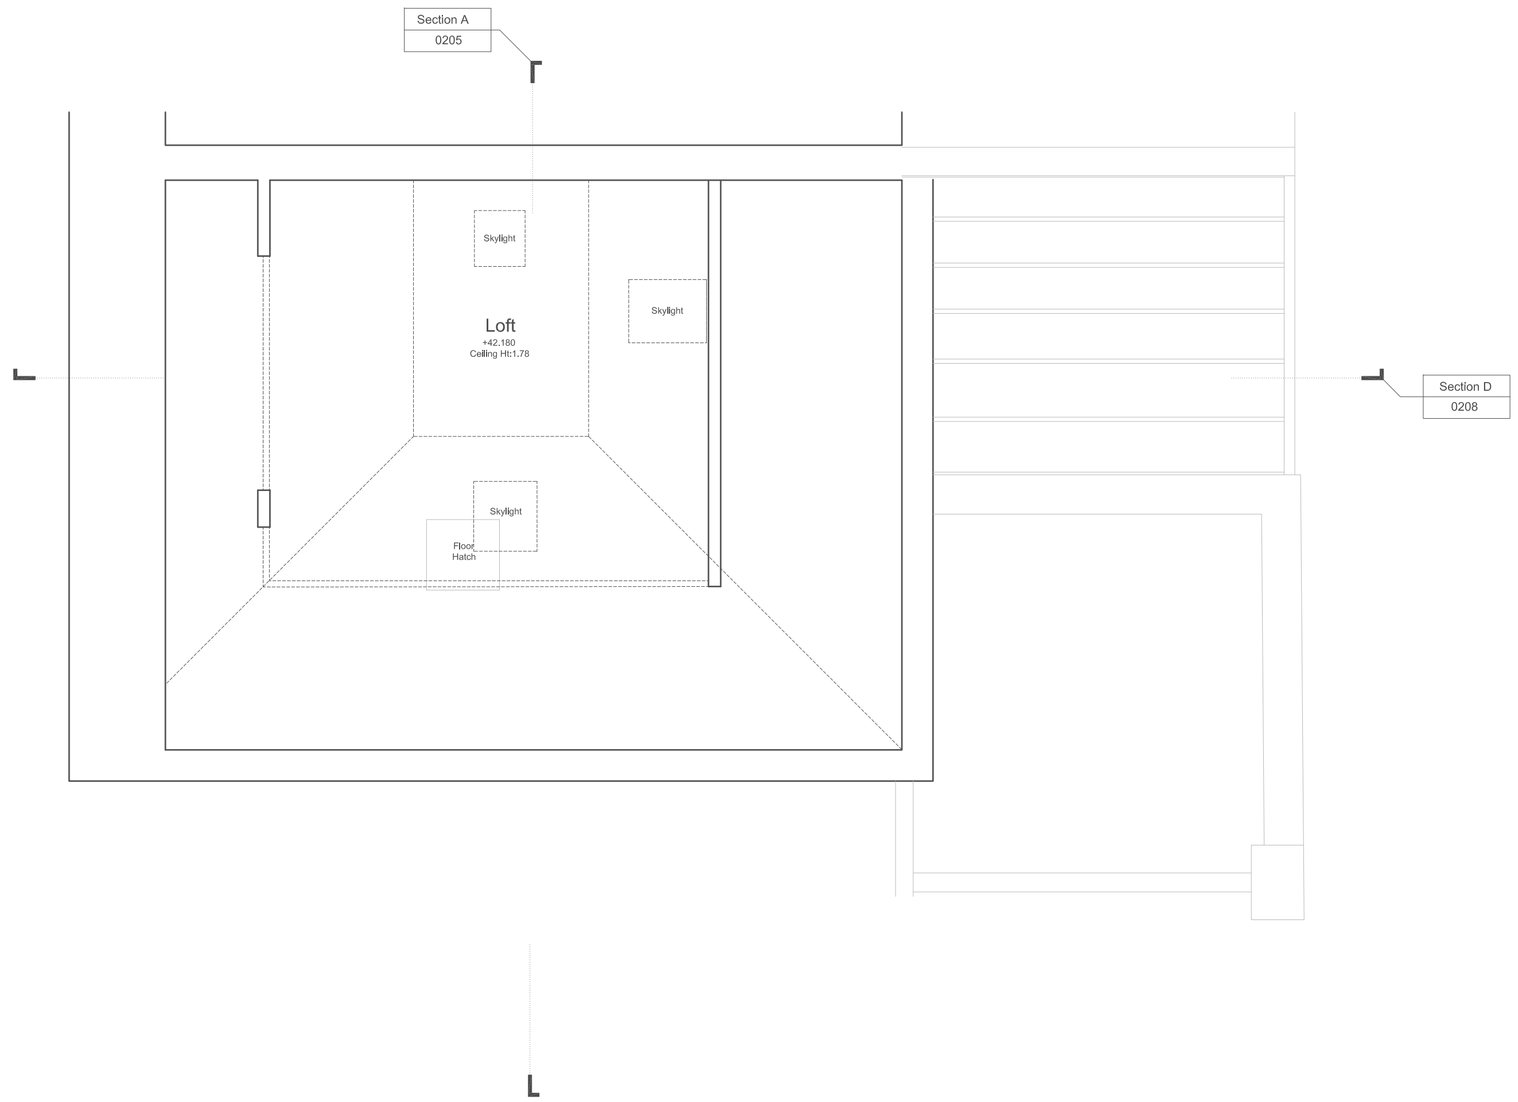

Existing Third Floor Plan

0m 0.5m 1m 2m 4m

GENERAL NOTES:

G1 For Site and Grid setting out refer to A/XXXX/3000

G2 All dimensions to be checked on site

G3 Any discrepancies between drawings to be reported to the Architect immediately.

G4 All Levels are above ordnance datum (AOD)
New Levels are shown thus: +20,345
Existing Levels are shown thus: EX+20,345
Retained Existing Levels: EX+20,345

G5 Use figured dimensions only; Do not scale from drawings. IF IN DOUBT, ASK.

G6 Refer to Engineers drawings for all structural and services information.

G7 For tolerances see the Design Drawings and Specifications

G8 For elements of work subject to Contractor's Design, this drawing is indicative of the visual & performance requirements only. The Contractor is responsible for the detailed design and co-ordination of the installation within the parameters defined in the specification, design drawings, contract terms and contract documents.

G9 Room numbers are shown thus: 115

G10 Door(D) & Window (W) References are shown thus:

Door No. DLG-005 | 60 Fire Rating
Door Type R402 * Ironmongery Type

G11 Clear height is shown thus (finished floor to finished soffit) 2750

G12 T Sheet Reference shown thus IWS-01

G13 Finishes are shown thus:

WALL
WALL CEILING FLOOR WALL

G14 Setting Out Points shown thus: SOP

G15 Refer to A/xxx/9100 for T Sheet references, and to A/xxx/9110 to 9167 for Architectural Specifications.

NOTES:

Date	Revision	Status
05.05.2017	A	Memo_0008_Pre-Planning Application DRAFT
20.12.2017	B	Memo_0016_Planning Submission DRAFT
22.12.2017	C	Memo_0020_Planning Submission

EDWARD WILLIAMS ARCHITECTS
Newcombe House, 45 Notting Hill Gate, London W11 3LQ, UK
www.edwardwilliamsarchitects.com T. +44 02079850540

Project: 21 Patshull Road

Subject: Third Floor Plan
Existing

Scale: 1 : 50 @ A1 (1 : 100 @ A3)

Sort Code	Drawing No.	Revision
A/21PR	0203	C

© EDWARD WILLIAMS ARCHITECTS LTD, reg. in England No. 4342513 reg. office Devonshire House, 1 Devonshire Street, London W1W 5DR, UK