Location Plan
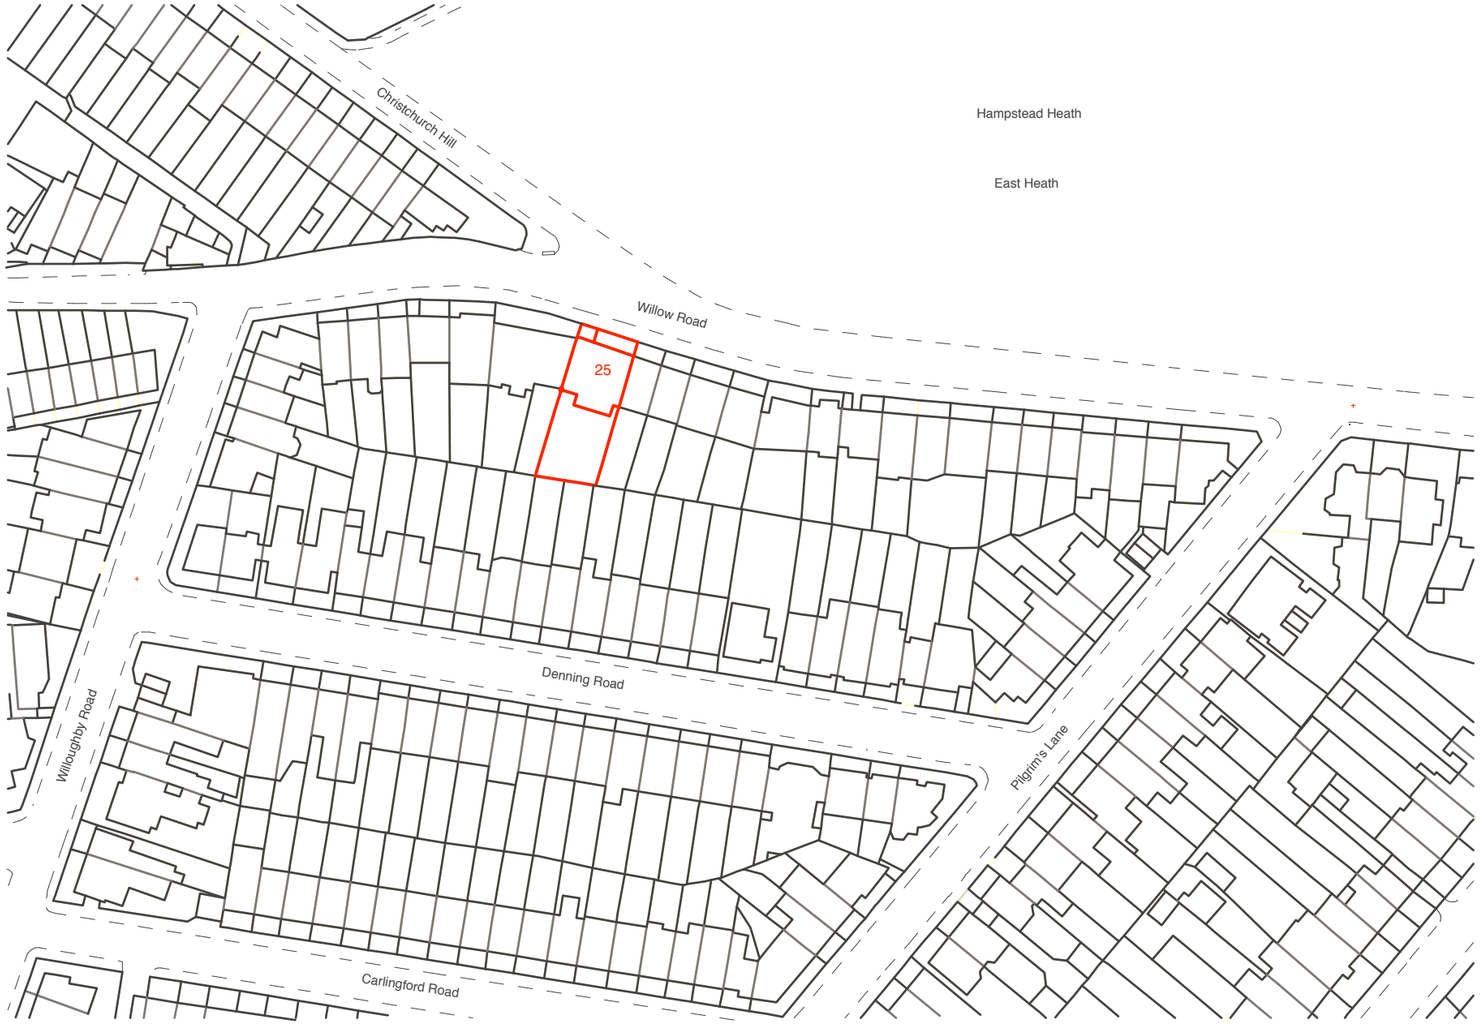
1:1250