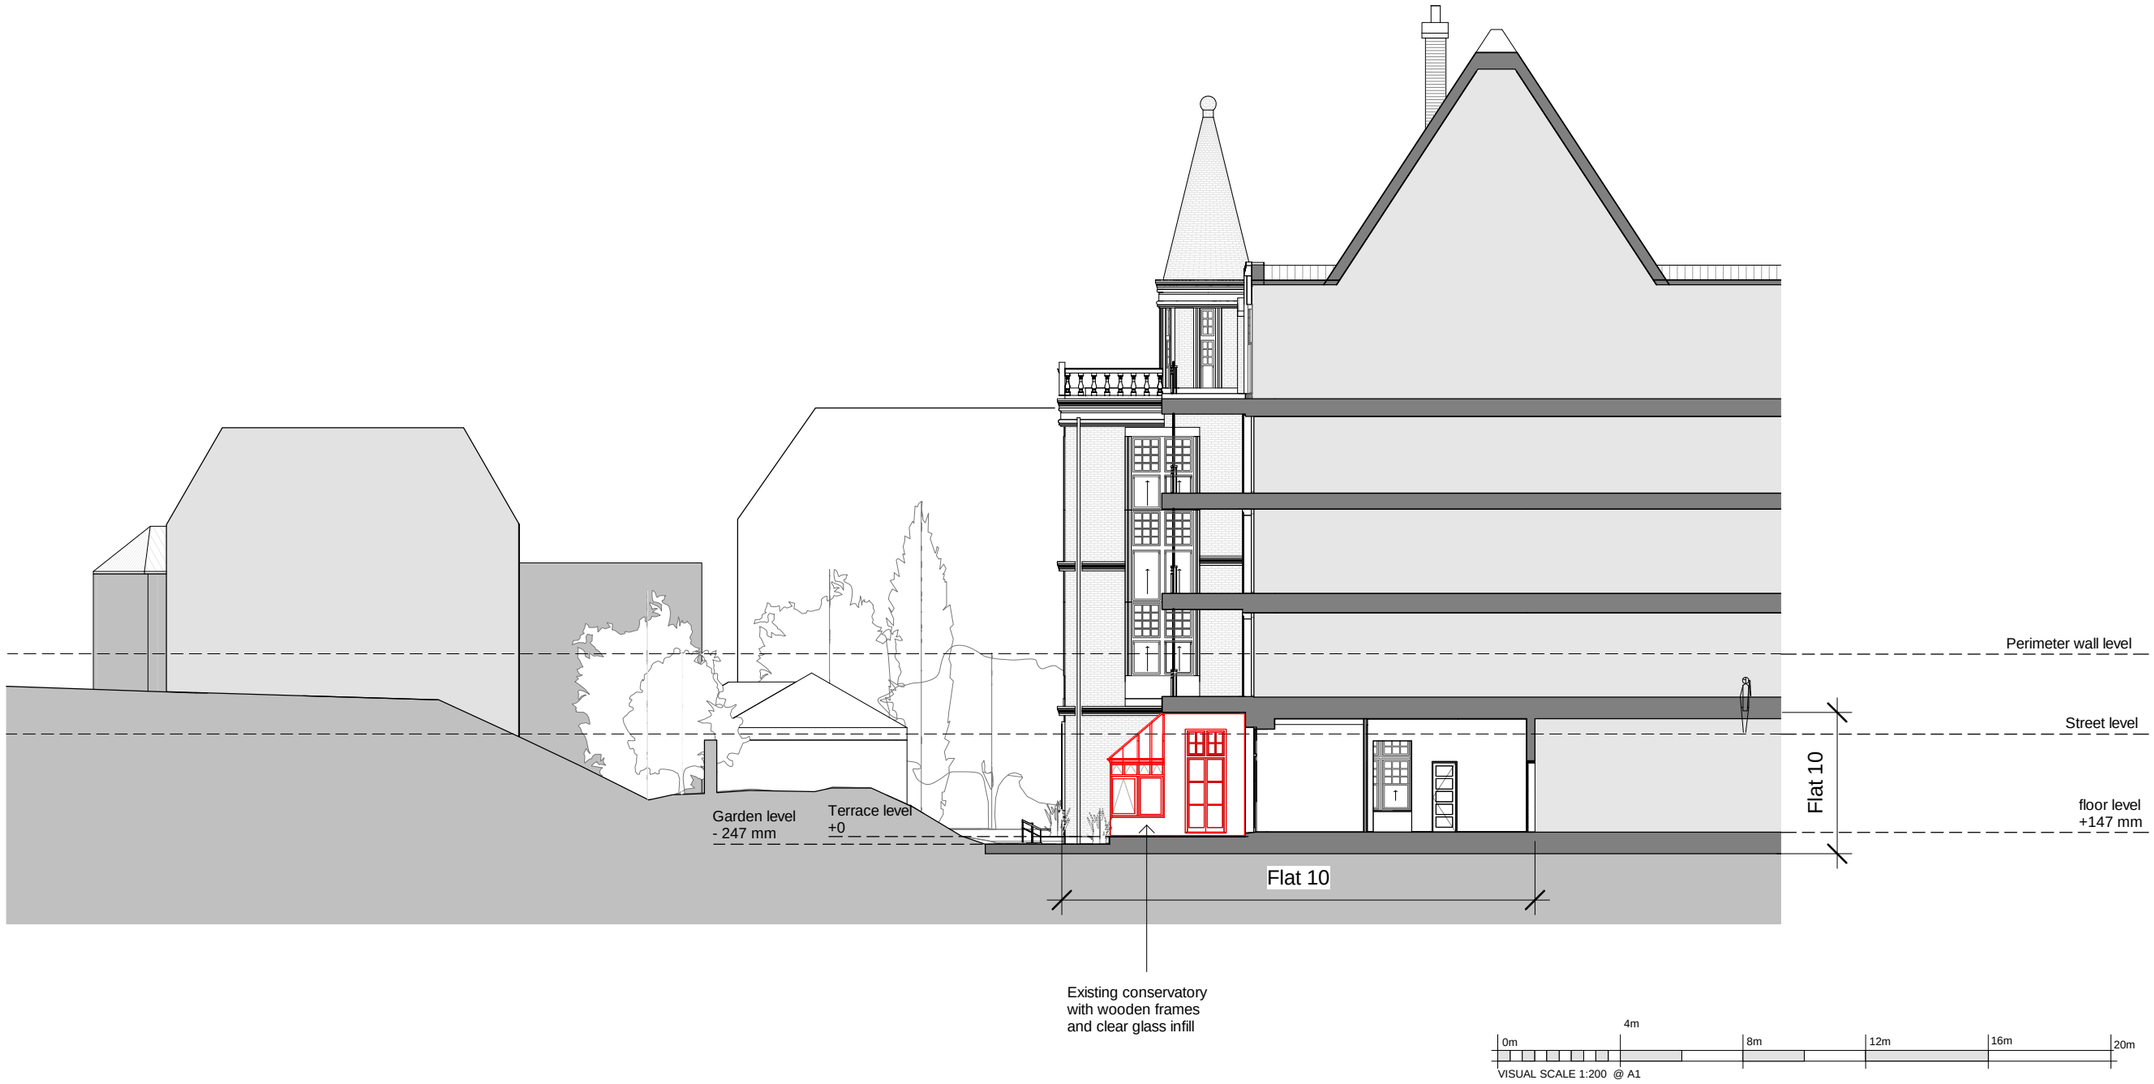

Notes

Demolition

Revision	Description	Date
-	-	-

Location

London Atelier
Architecture, Interior, Museum and Exhibition Design
Studio 7
160 Barlby Road
London W10 6BS
+44 (0) 20 3490 2140
info@londonatelier.com
www.londonatelier.com

Drawing Status: For Planning

Project Title: Gainsborough House, Flat 10 Frognal Rise, London NW3 6PZ

Drawing Title: Existing Section / Demolition

Drawing No.	Rev.	Scale	Date
LA090 _ 300		1 : 200@A3	27/02/2018