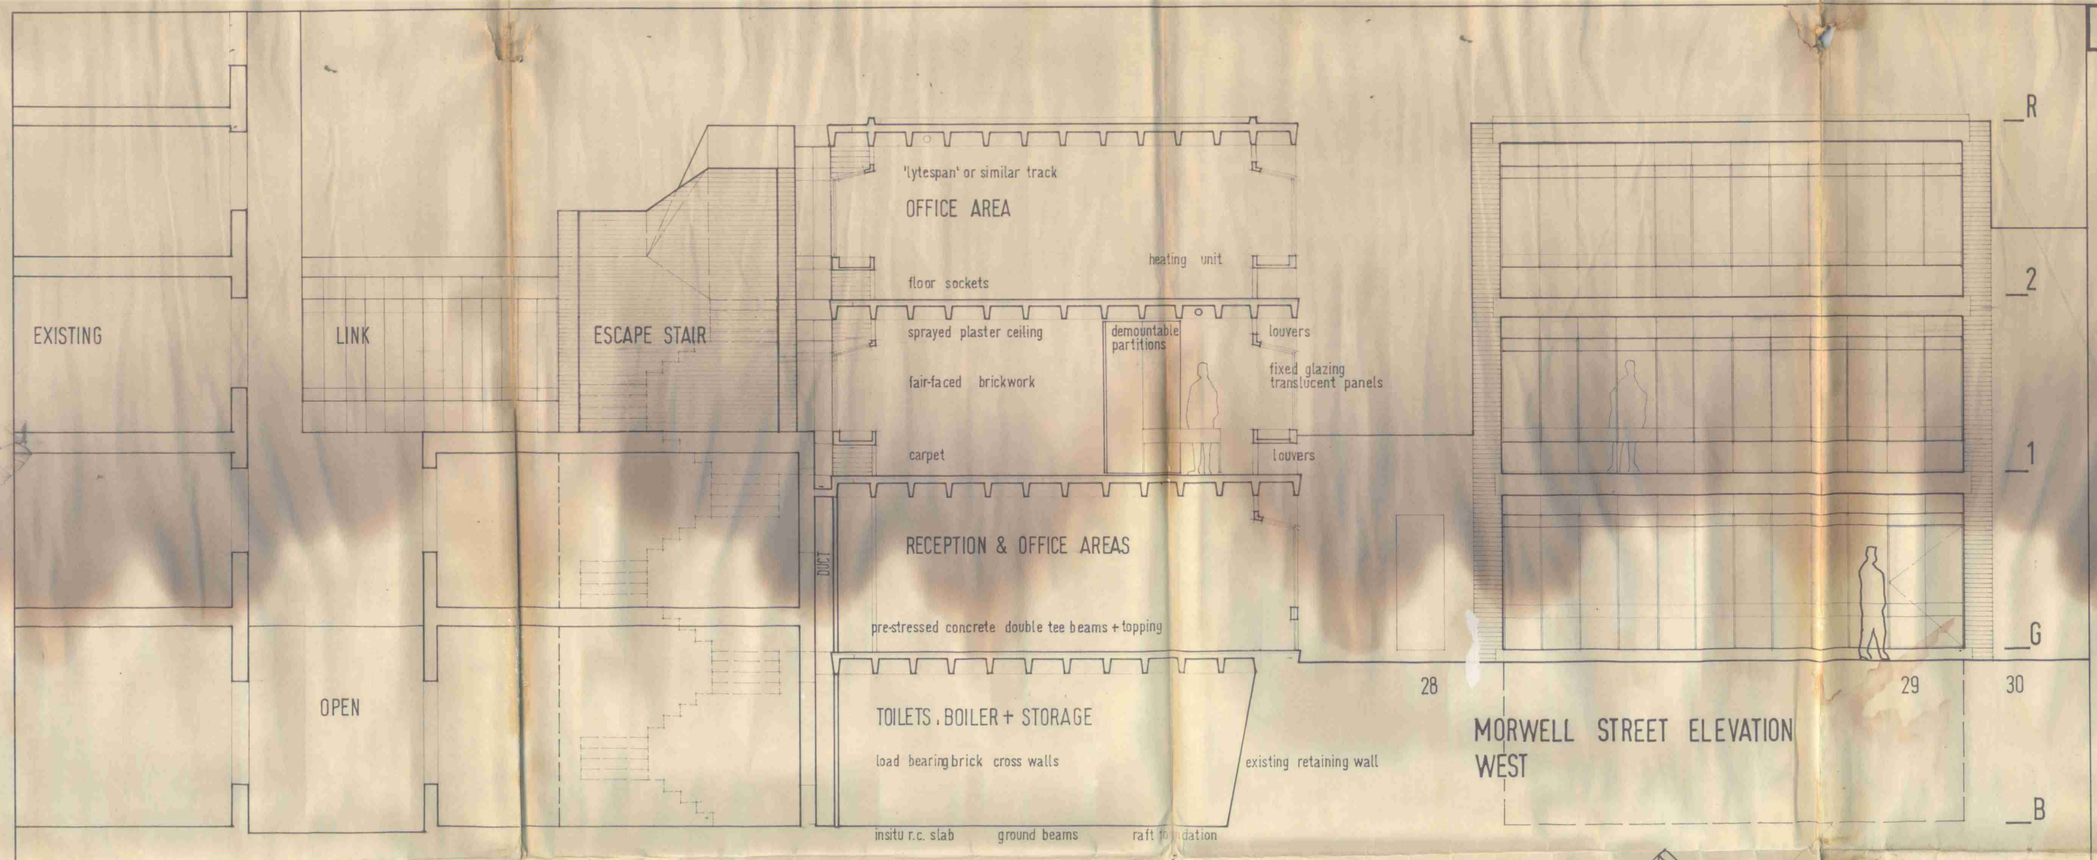

SECTION A-A LOOKING SOUTH

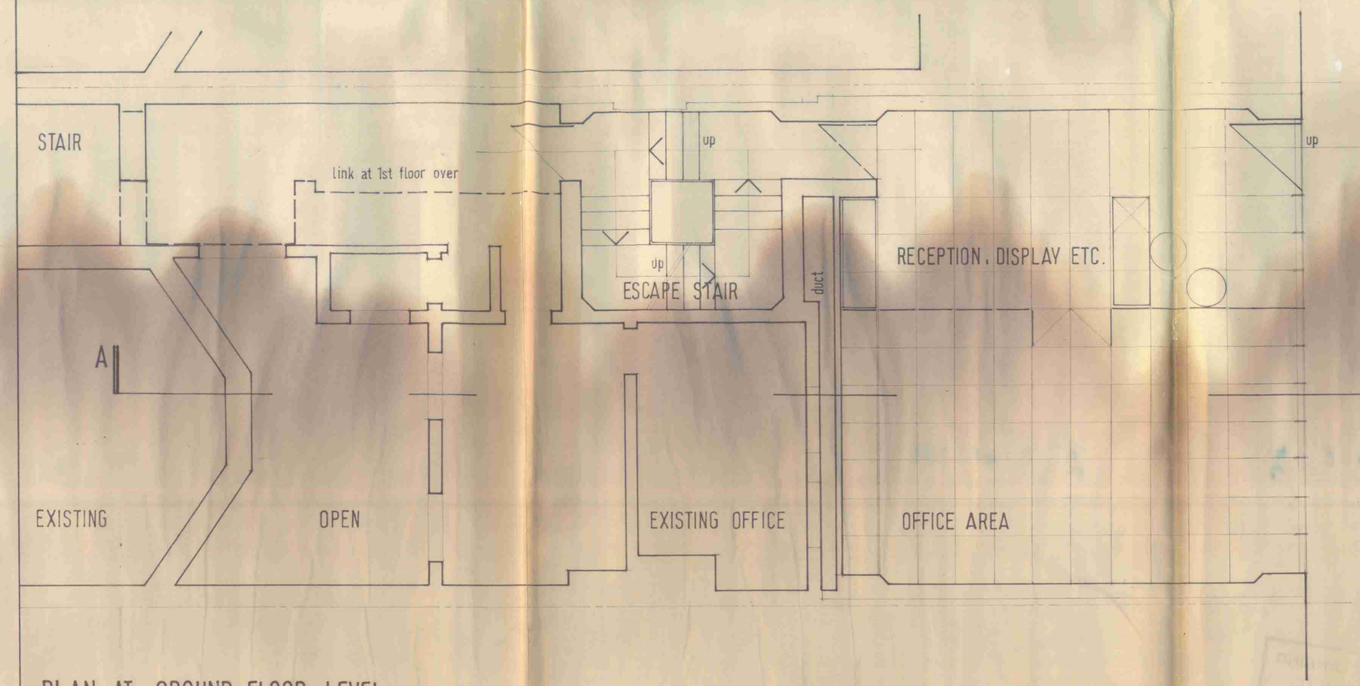

PLAN AT GROUND FLOOR LEVEL

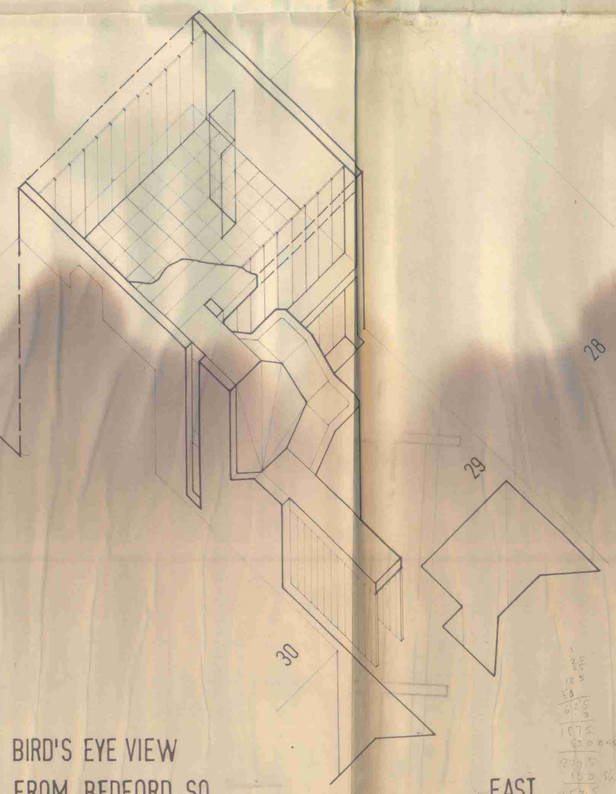

BIRD'S EYE VIEW
FROM BEDFORD SQ.

EAST

date	revision	no.

CTP/N13/34/C/116 1149

3 APR 70 glazing line moved to building face (forward 2'-0").

date	drawn	check	drawing no.
MAR 70	JGT.		28965/3 A

subject	project
SKETCH SCHEME TWO.	BEACHCROFT + CO. 29 BEDFORD SQ.

CI/SfB	scale
	1/4" : 1'-0"

RICHARD ELLIS & SON chartered surveyors
BOUNDARY HOUSE, JEWRY STREET, E.C.3. 01-283-3090
P. E. WILLIAMS M. Arch. ARIBA architect