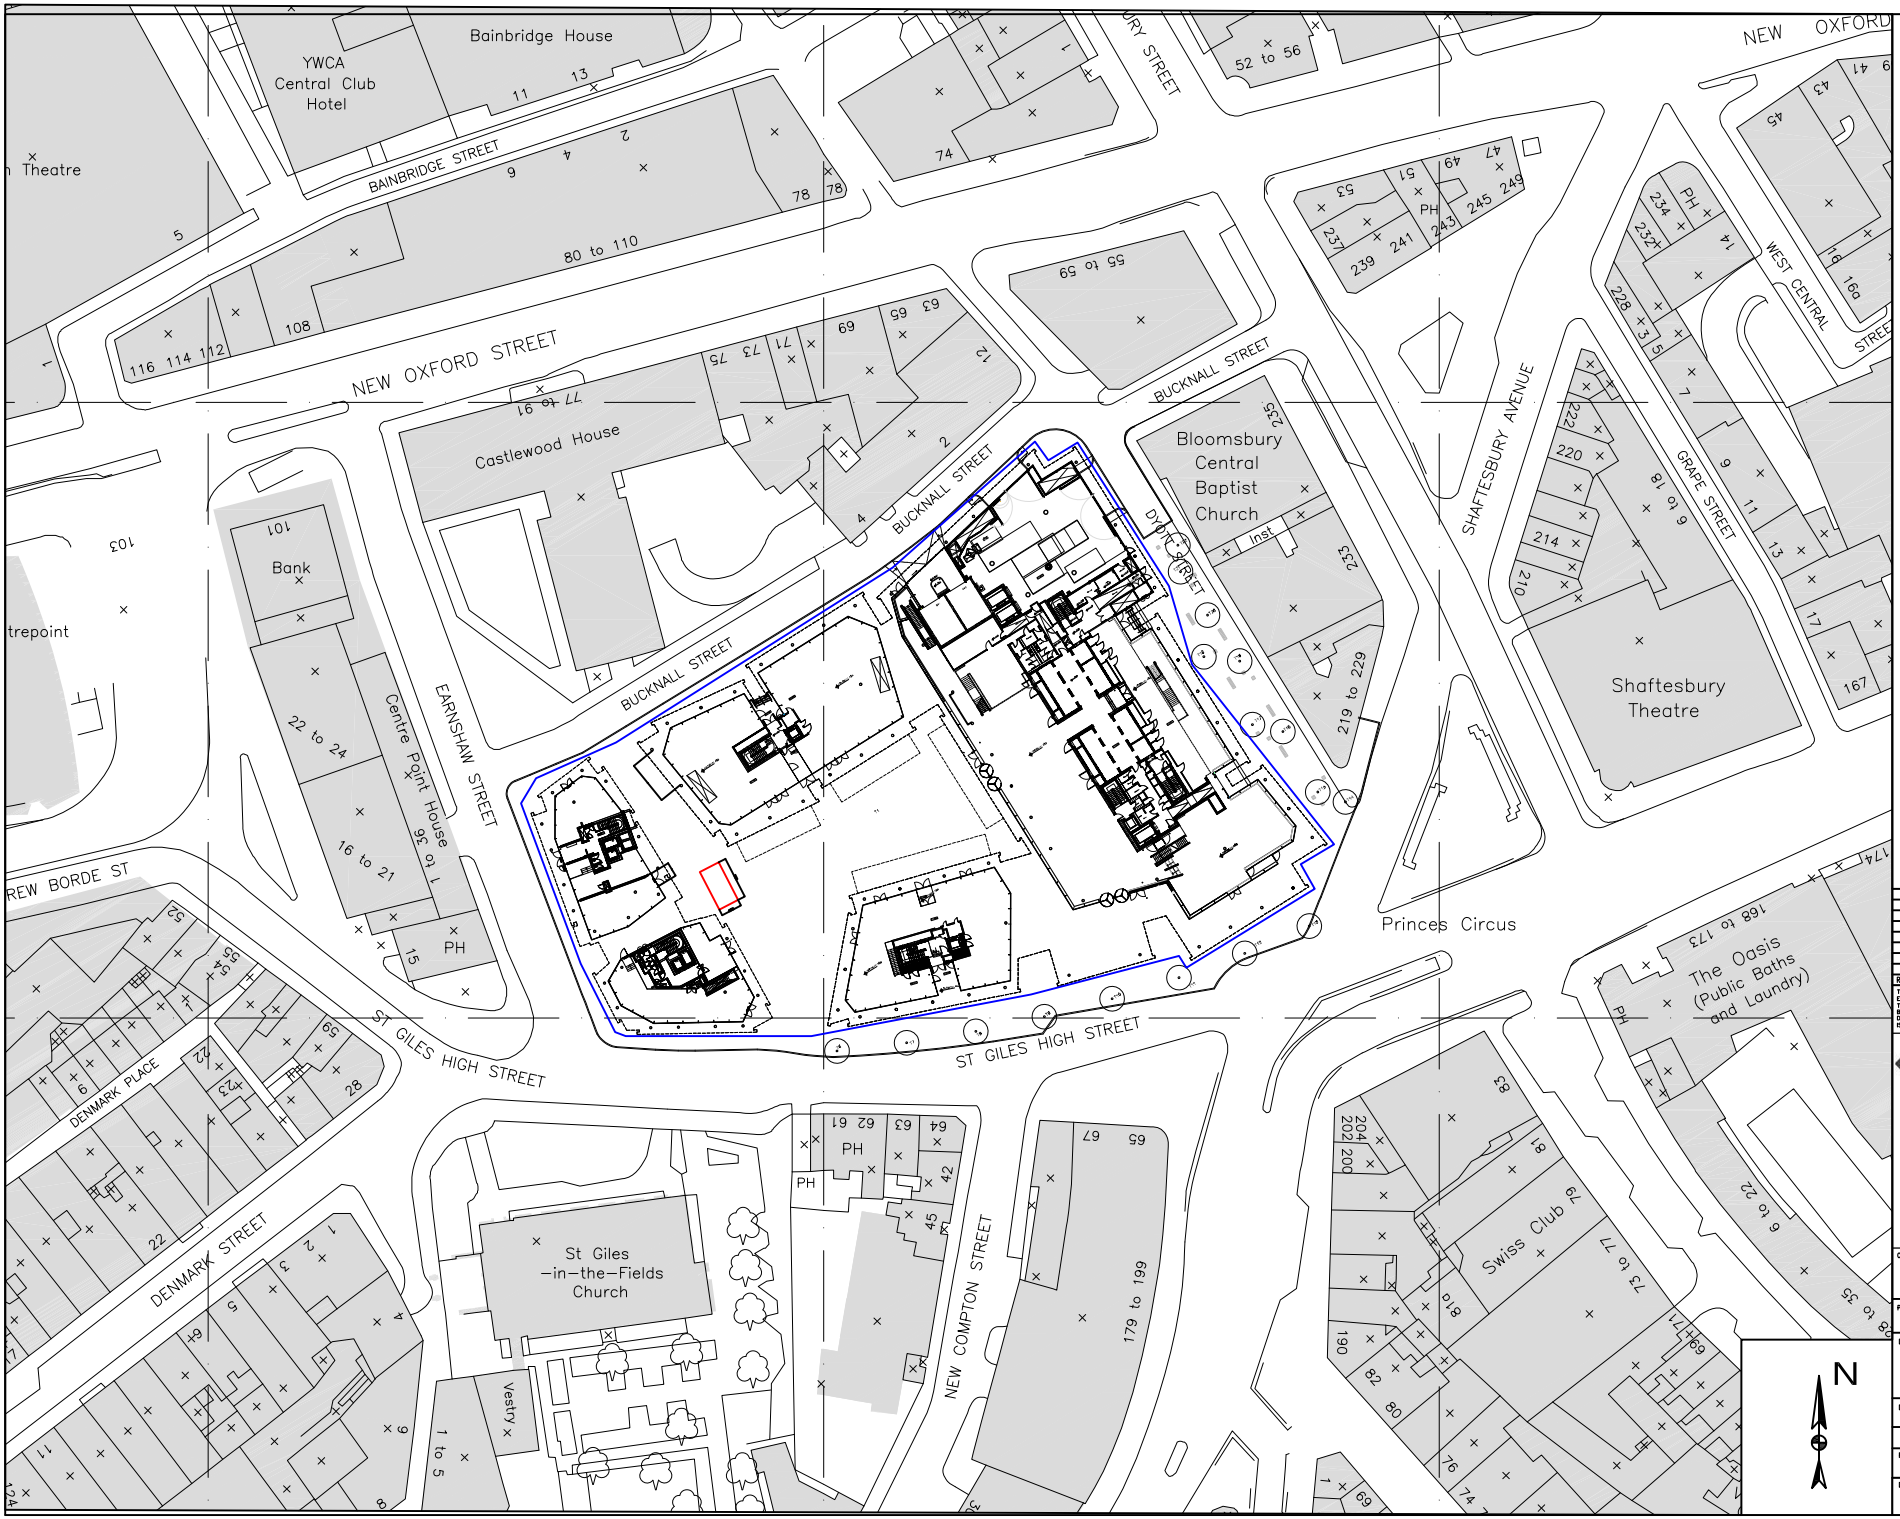

Rev	Date	Description	Drawn	Ckd	App

THIS DRAWING IS PRIVATE AND CONFIDENTIAL AND IS THE PROPERTY OF ENGINEER/ARCHITECT. IT MUST NOT BE COPIED OR LENT WITHOUT THE CONSENT OF THE ENGINEER/ARCHITECT. THE CONTRACTOR MUST VERIFY ALL DIMENSIONS ON SITE BEFORE COMMENCING ANY WORK OR MAKING OF ANY SHOP DRAWINGS. FIGURED DIMENSIONS MUST BE USED IN PREFERENCE TO SCALED DIMENSIONS. THIS DRAWING IS COPYRIGHT AND REMAINS THE PROPERTY OF THE ENGINEER/ARCHITECT.

CAVENDISH ENGINEERS
36 Spital sq
London
E1 6DY
0207 375 3526
www.cavendishengineers.net

Client: BROADGATE ESTATES

Project: CSG TEMPORARY SCREEN

Drawing Title: SITE LOCATION PLAN

Drawn	Scale	Date
KR	1 : 1250	31/03/2017

Checked	Approved
KR	KR

Project No.	Drawing Stage	
001261	APPROVAL	A4

Drawing No.: CSG-PLANNING-01 — Revision:

DATE PRINTED: 2017-03-31 , FILE PATH: C:\USERS\KMCNELLY\DOWNLOADS\CSG TEMP SCREEN_V2.DWG , VERSION 2