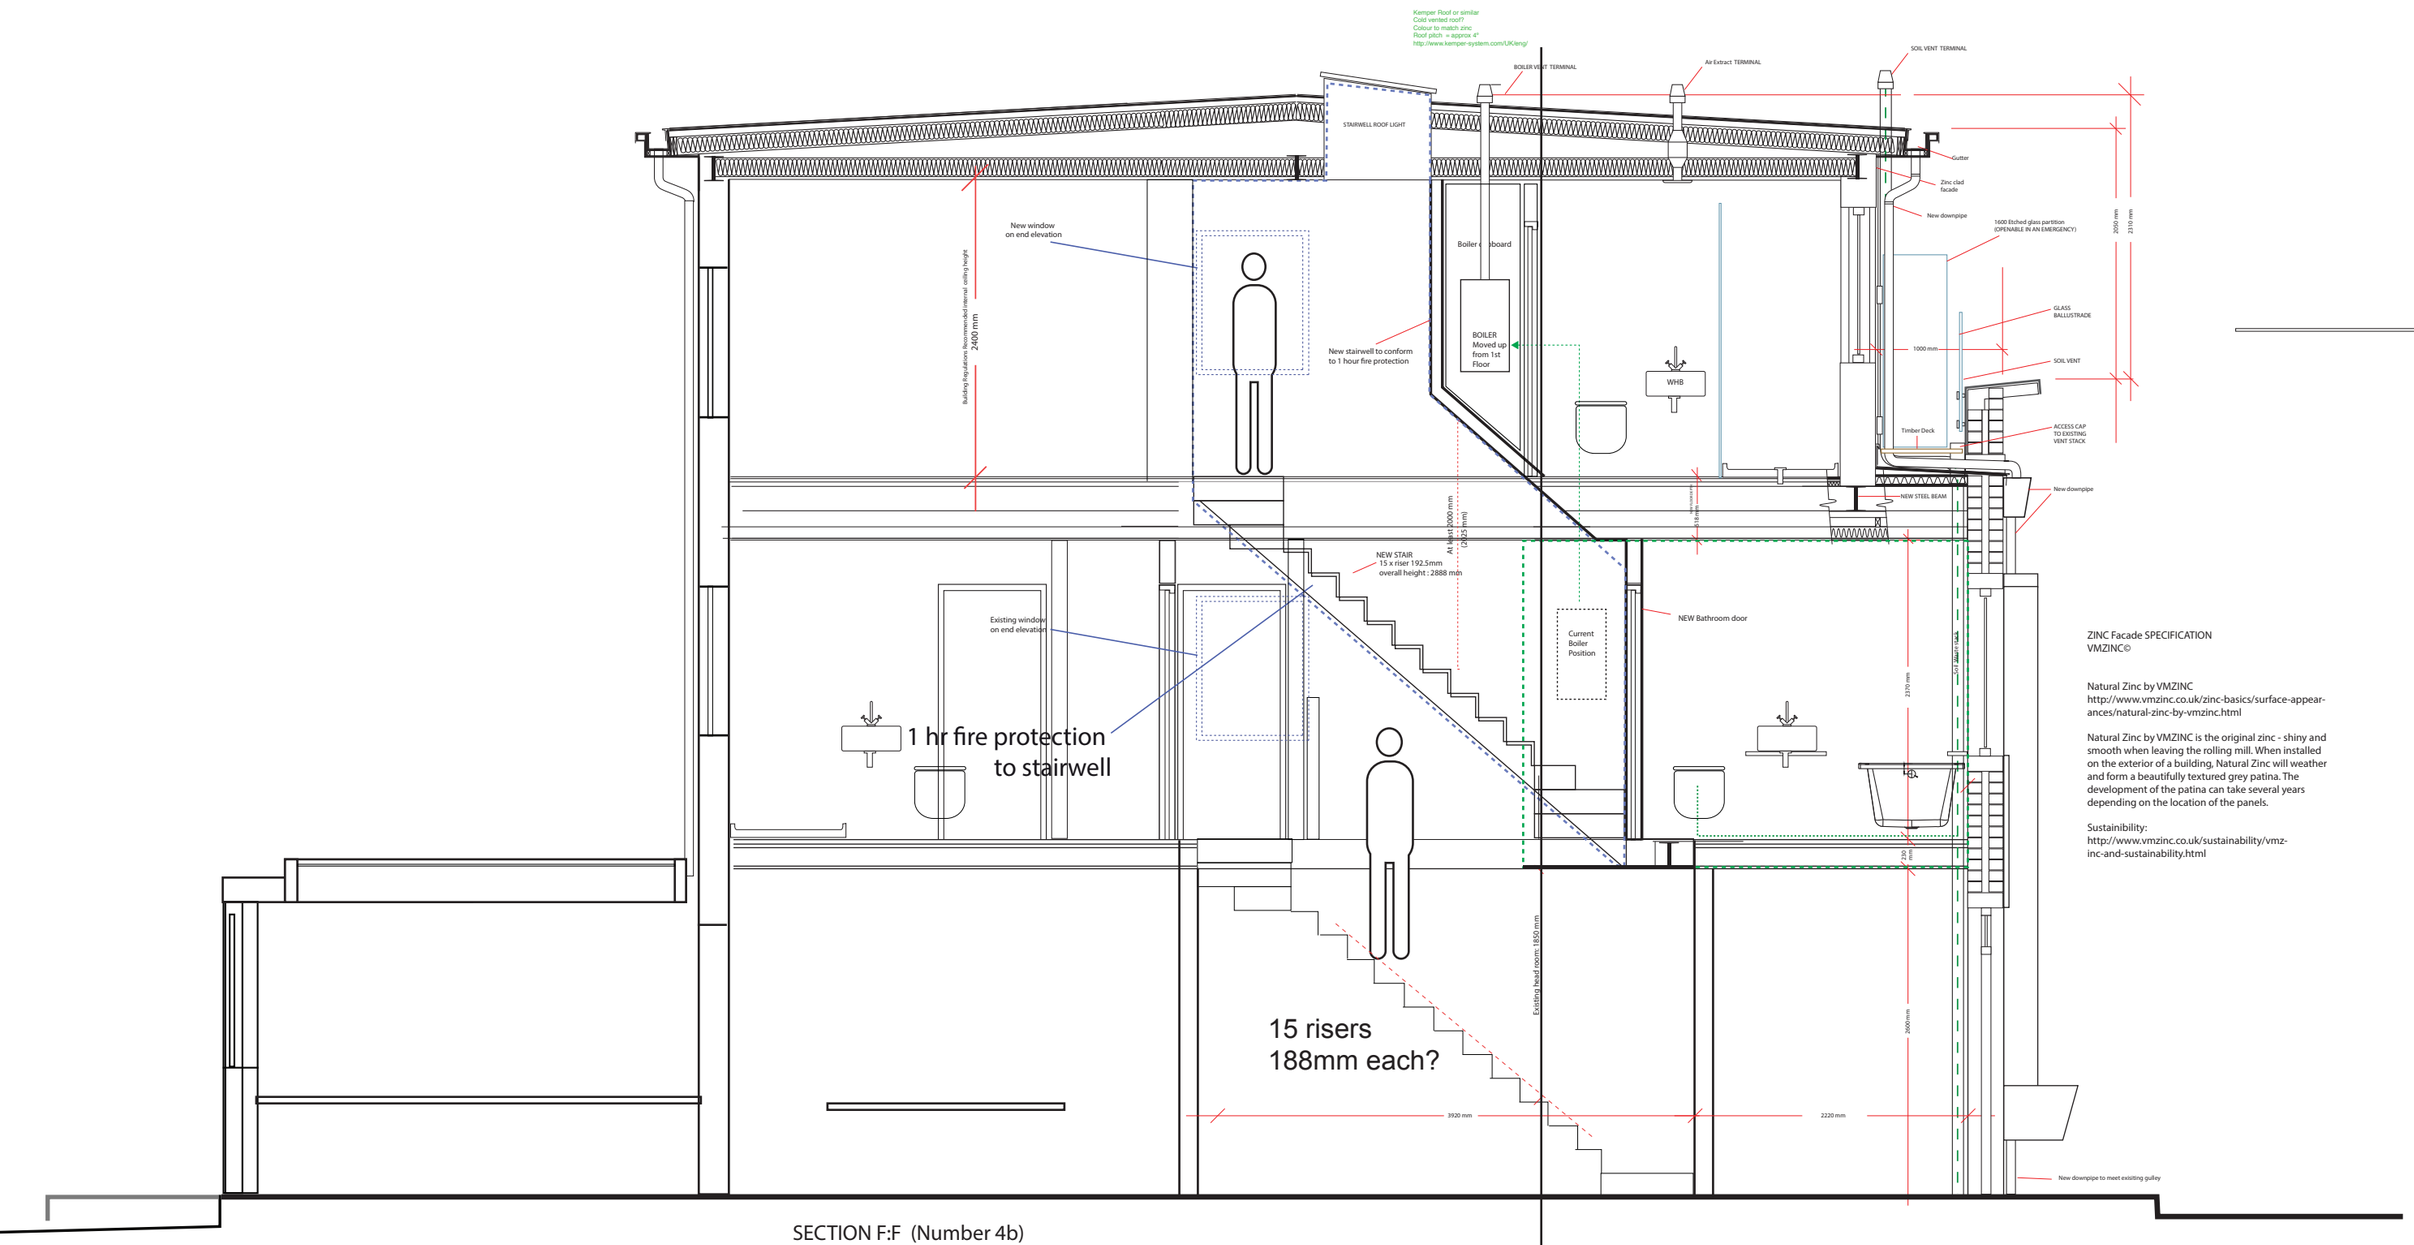


SECTION F:F (Number 4b)

ZINC Facade SPECIFICATION
VMZINC©

Natural Zinc by VMZINC
http://www.vmzinc.co.uk/zinc-basics/surface-appearances/natural-zinc-by-vmzinc.html

Natural Zinc by VMZINC is the original zinc - shiny and smooth when leaving the rolling mill. When installed on the exterior of a building, Natural Zinc will weather and form a beautifully textured grey patina. The development of the patina can take several years depending on the location of the panels.

Sustainibility:
http://www.vmzinc.co.uk/sustainability/vmz-inc-and-sustainability.html

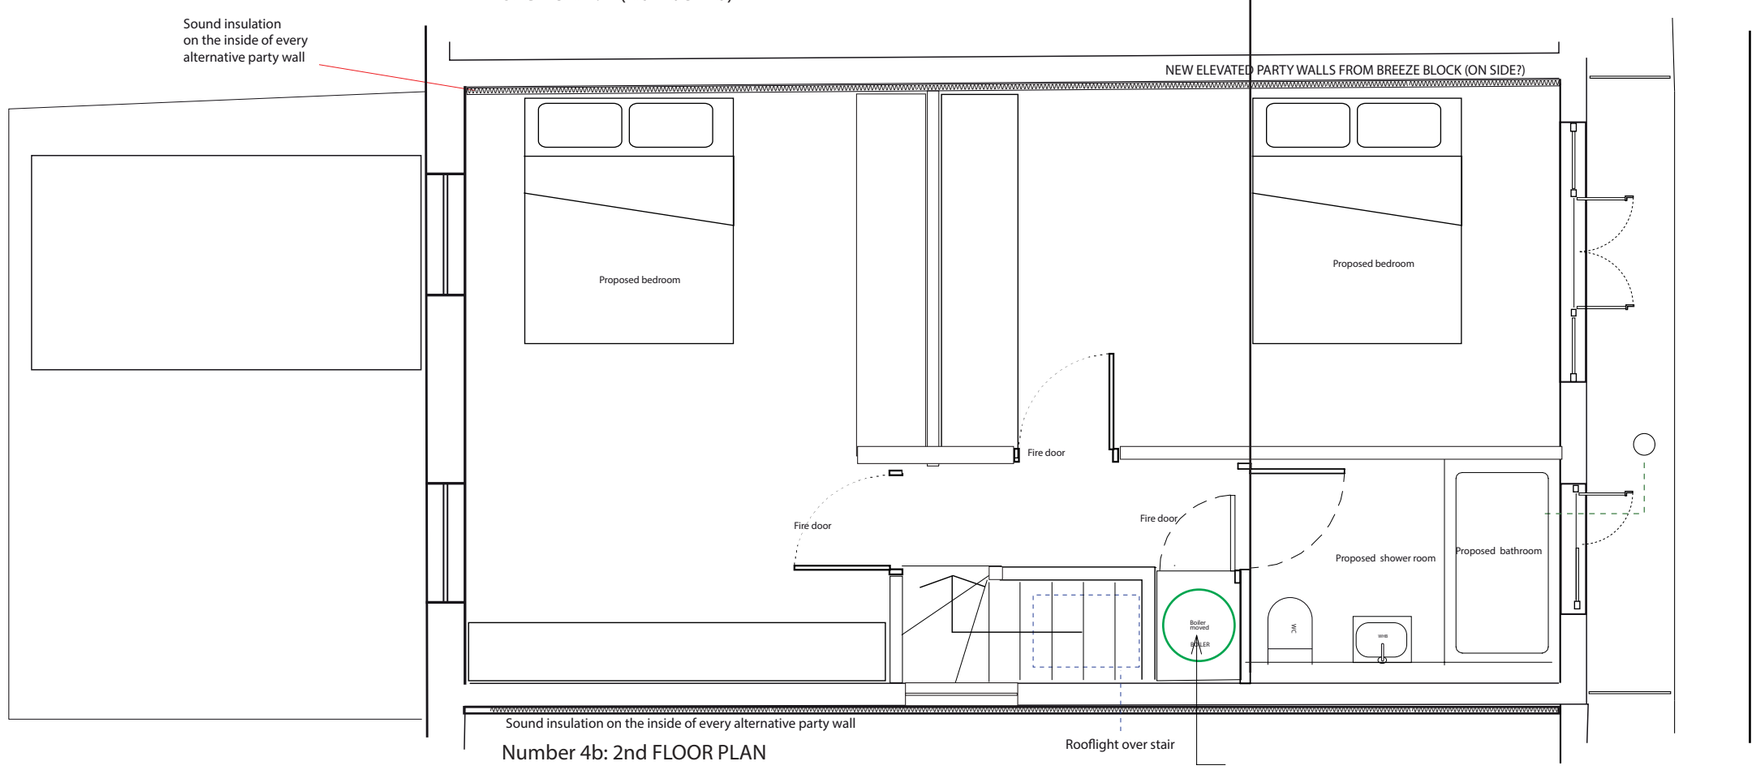


Number 4b: 2nd FLOOR PLAN

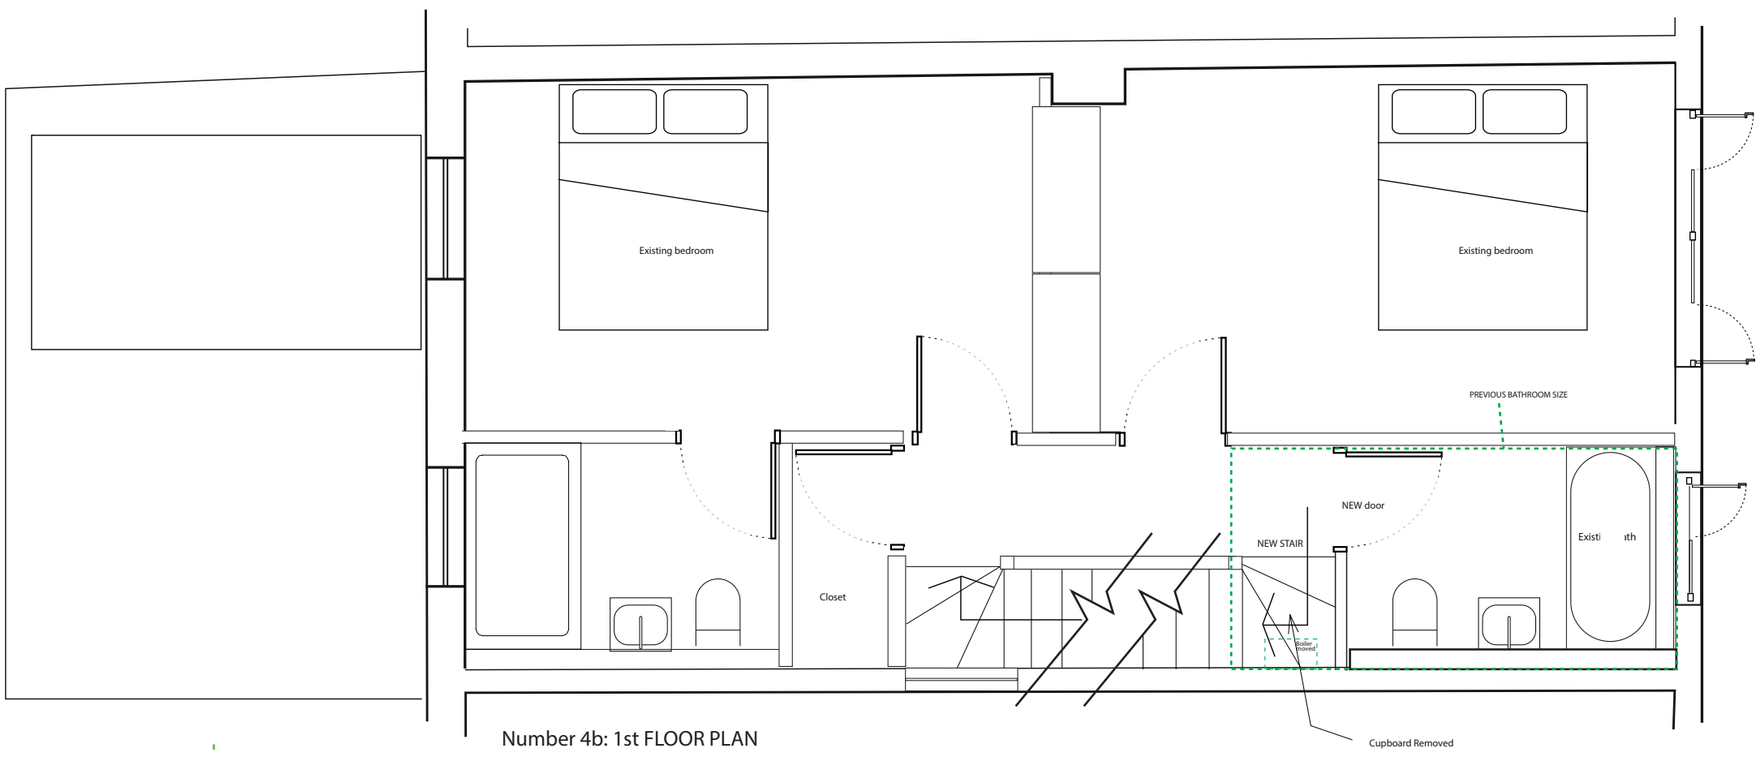


Number 4b: 1st FLOOR PLAN

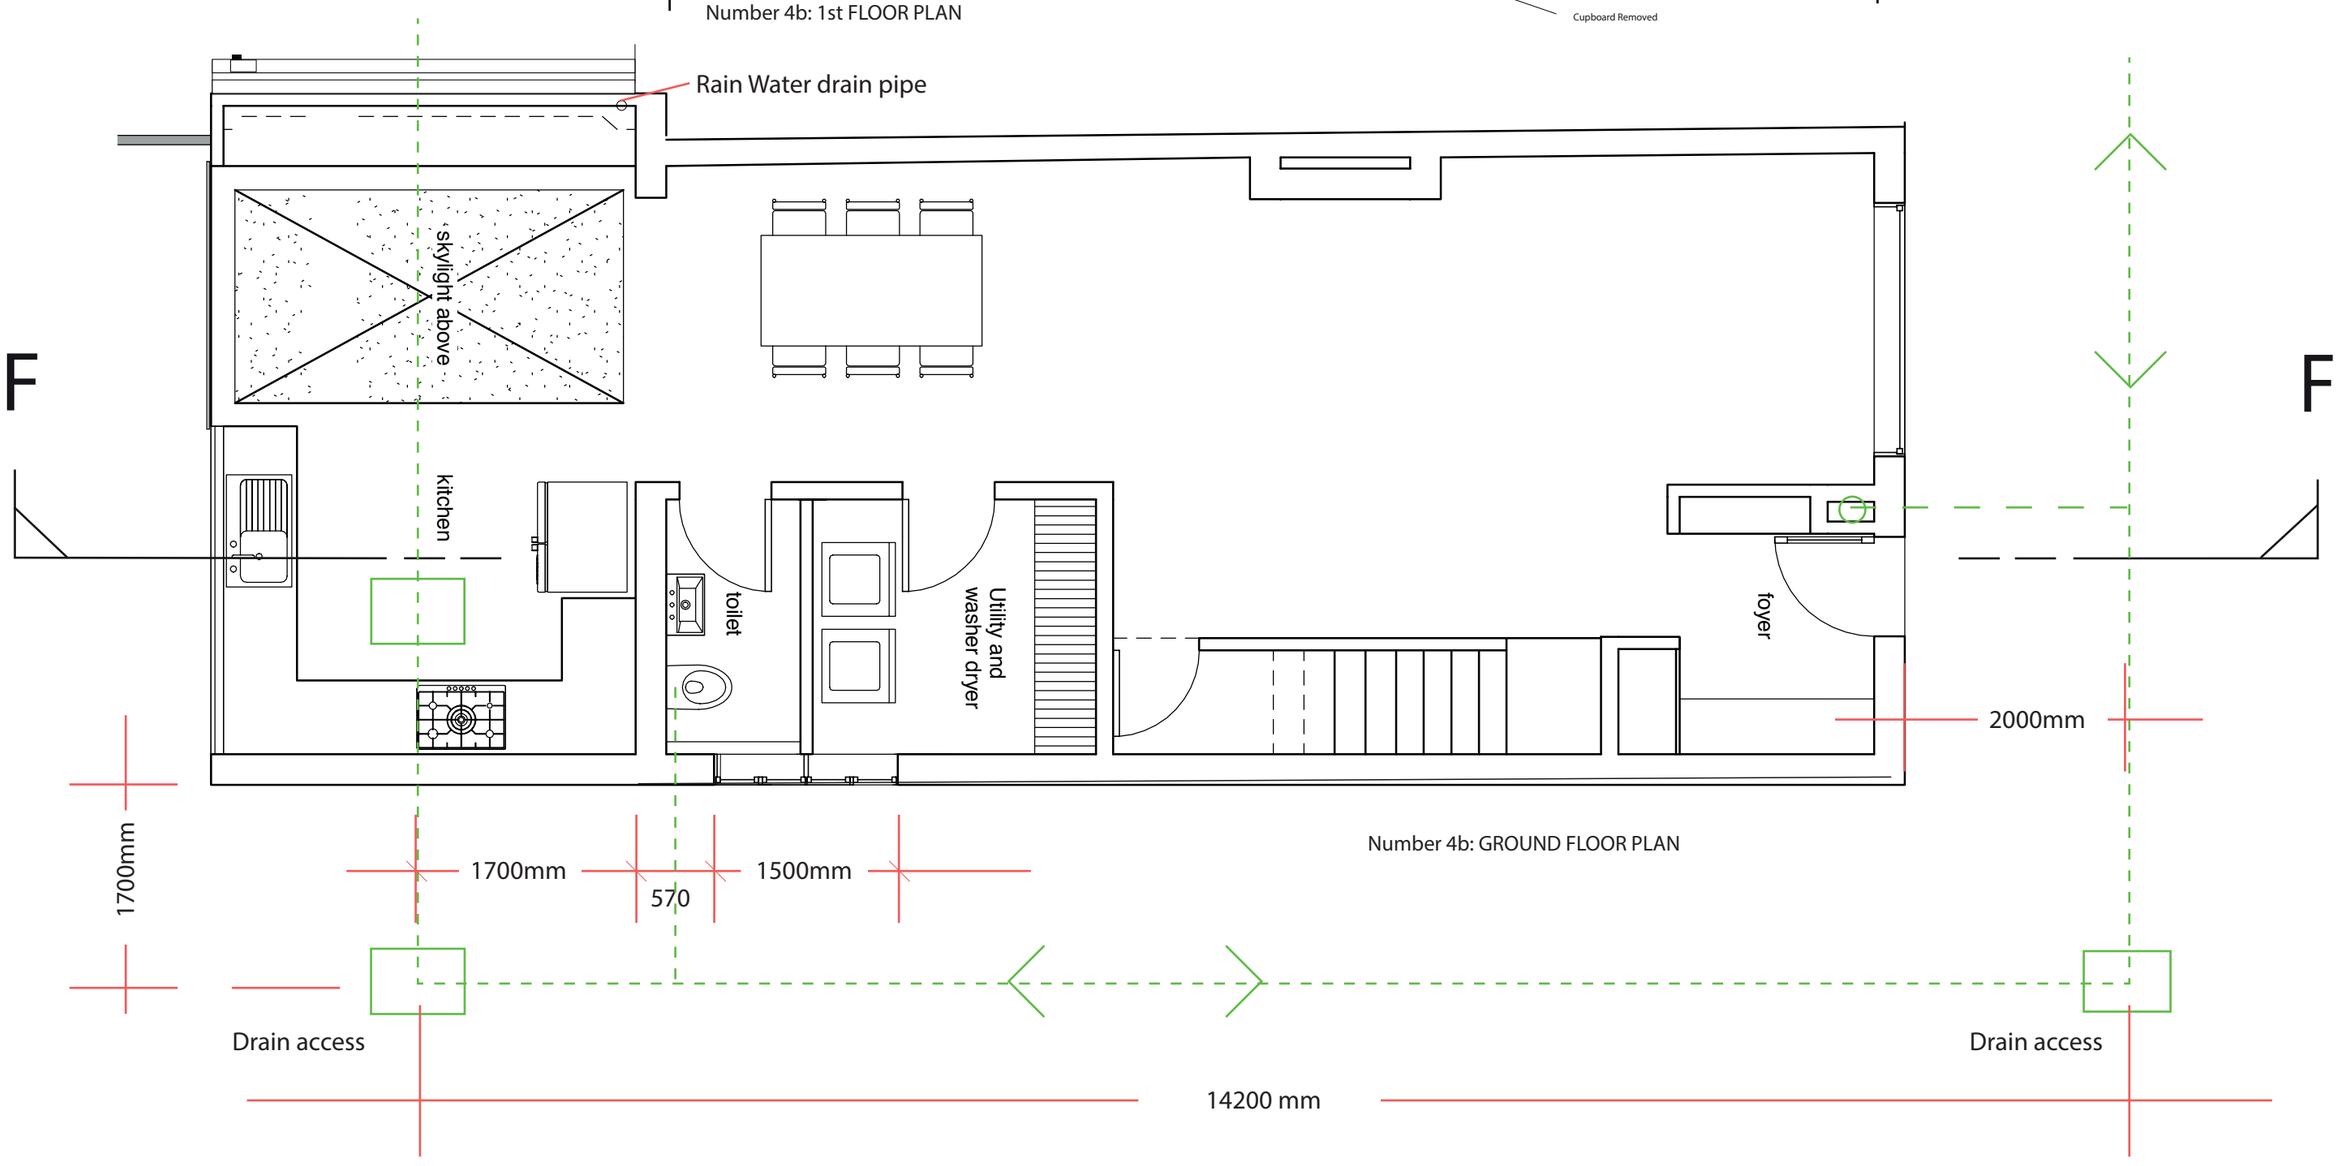


Number 4b: GROUND FLOOR PLAN

Drawing 46a - Arrangement of interior 4b Upper Park Road
Proposed Section Detail (F:F see drawing 5d_A1_prop_plans2nd1_50.pdf , proposed plans) through terrace at 4b Upper Park Road. SCALE 1:50

2, 2a, 2b, 4, 4a & 4b Upper Park Road - Proposed Roof Extension Sarabhai, Maclean, Patel, Hurwitz/Samuels, Wolman, Hayman 07973 669 748 alex@alexgmac.com Feb 2018