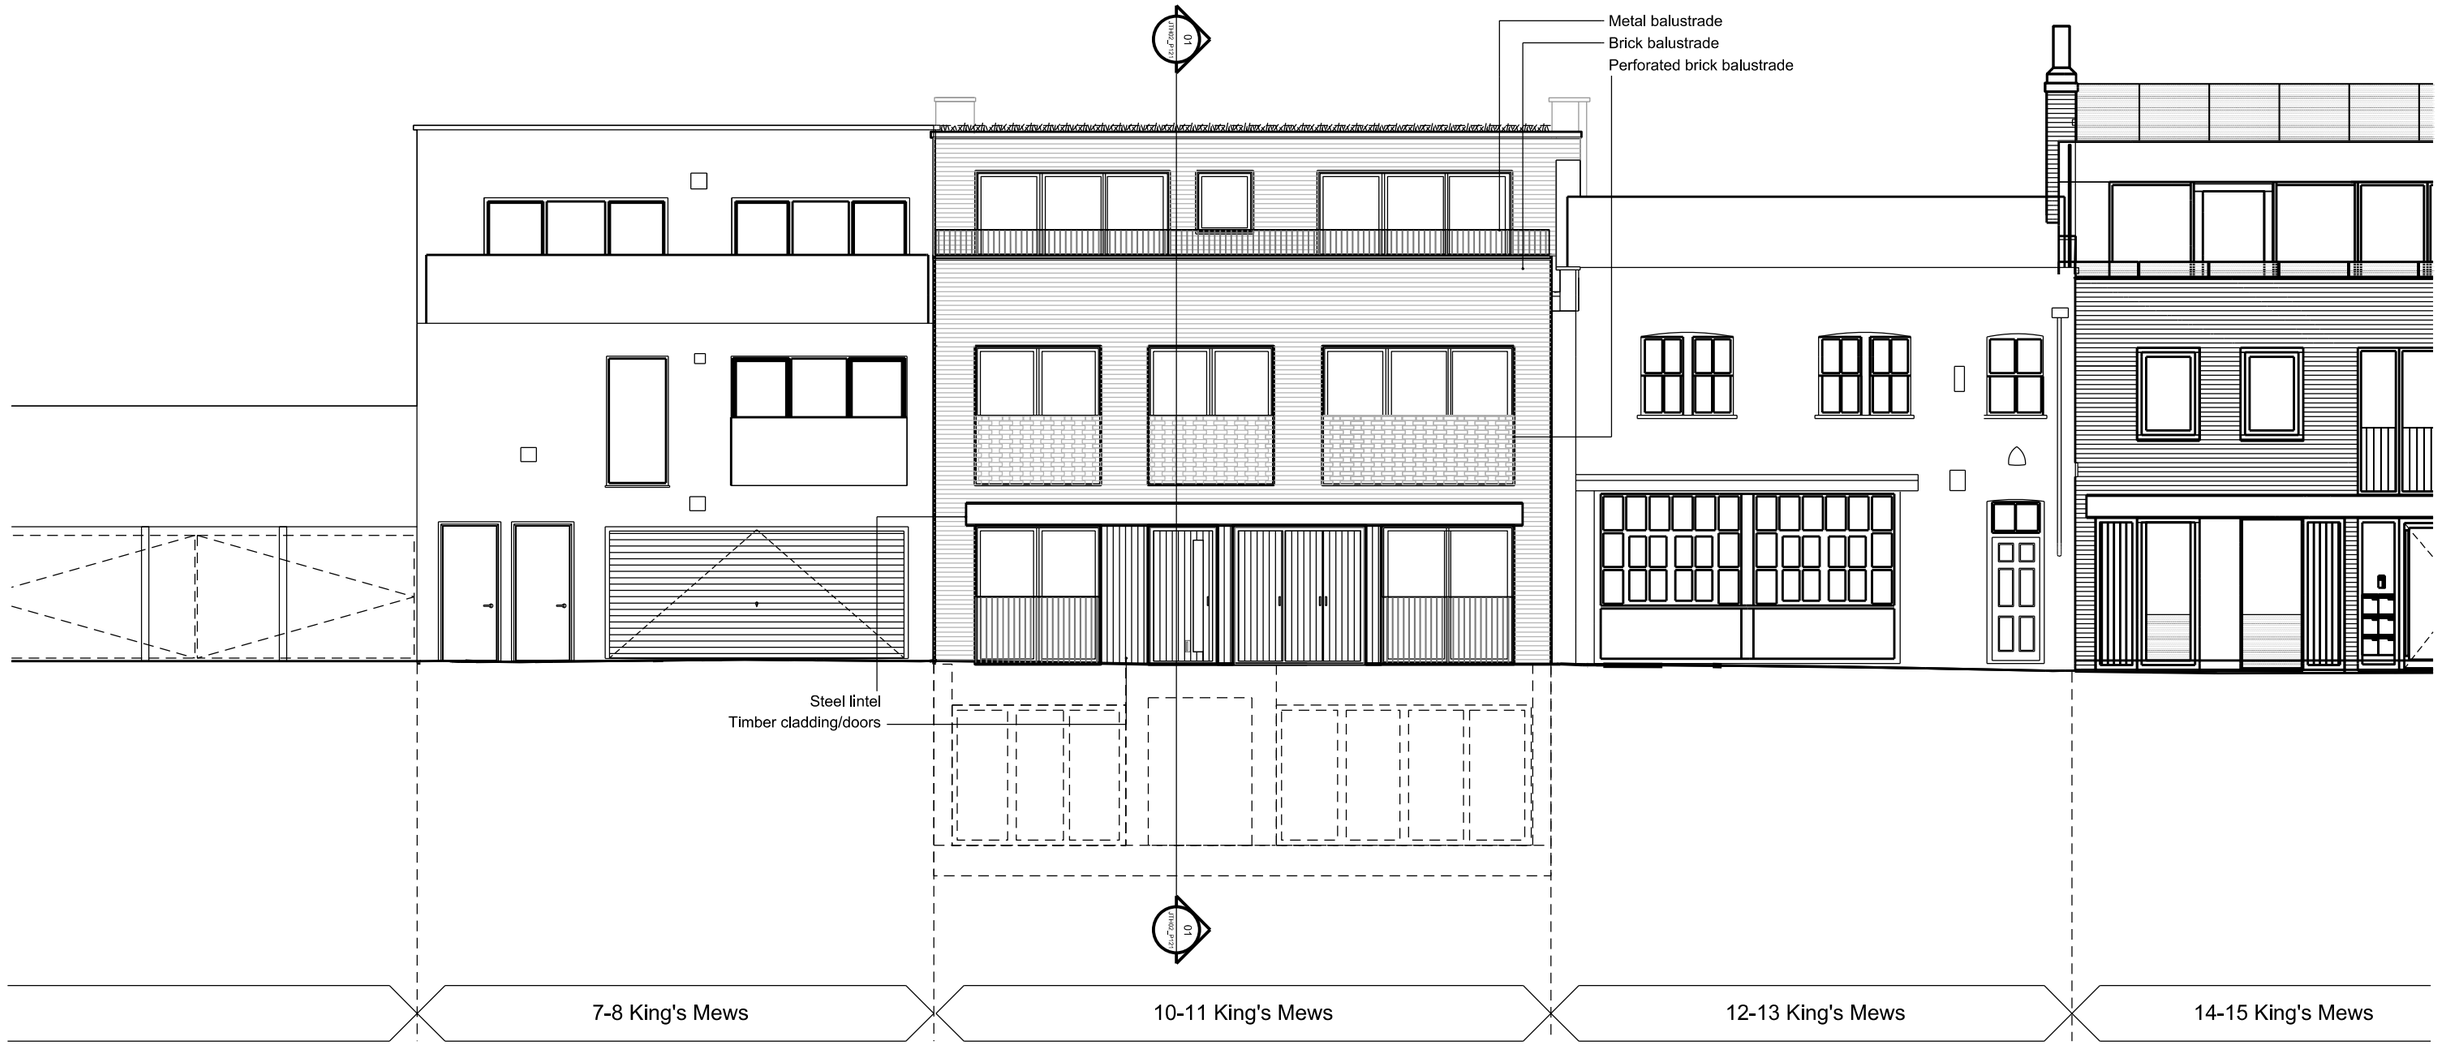

01 JTH02_P131 Front Elevation

SCALE 1:100@A3

General Notes:

This drawing is copyright of Matthew Allchurch Architects Limited

ISO 9001
Certificate No. GB2005290

Scale: A3

0 1m 2m 3m 4m 5m

Rev:	Description:	Date	Drn by:	Ckd by:
P04	Amended in response to LBC comments	05.03.18	ODP	JGW
P03	Amended in response to LBC comments	31.01.18	JGW	MA
P02	Amended in response to LBC comments	03.11.17	ODP	MA
P01	Issue for planning	04.08.17	JGW	MA

Client: **Barhos Developments Ltd.**

Project Name: **10-11 King's Mews**

Drawing Title: **Proposed Front Elevation**

Project No:	Drawing No:	Revision:	Scale:	Date:
JTH02	P131	P04	1:100 @ A3	04.08.17
Drawn By: JGW	Checked By: VP	Status: *Planning*		

MAA Architects
the boathouse design studio
27 ferry road teddington tw11 9nn
t: 020 8973 0050
e: info@maa-architects.com
w: www.maa-architects.com