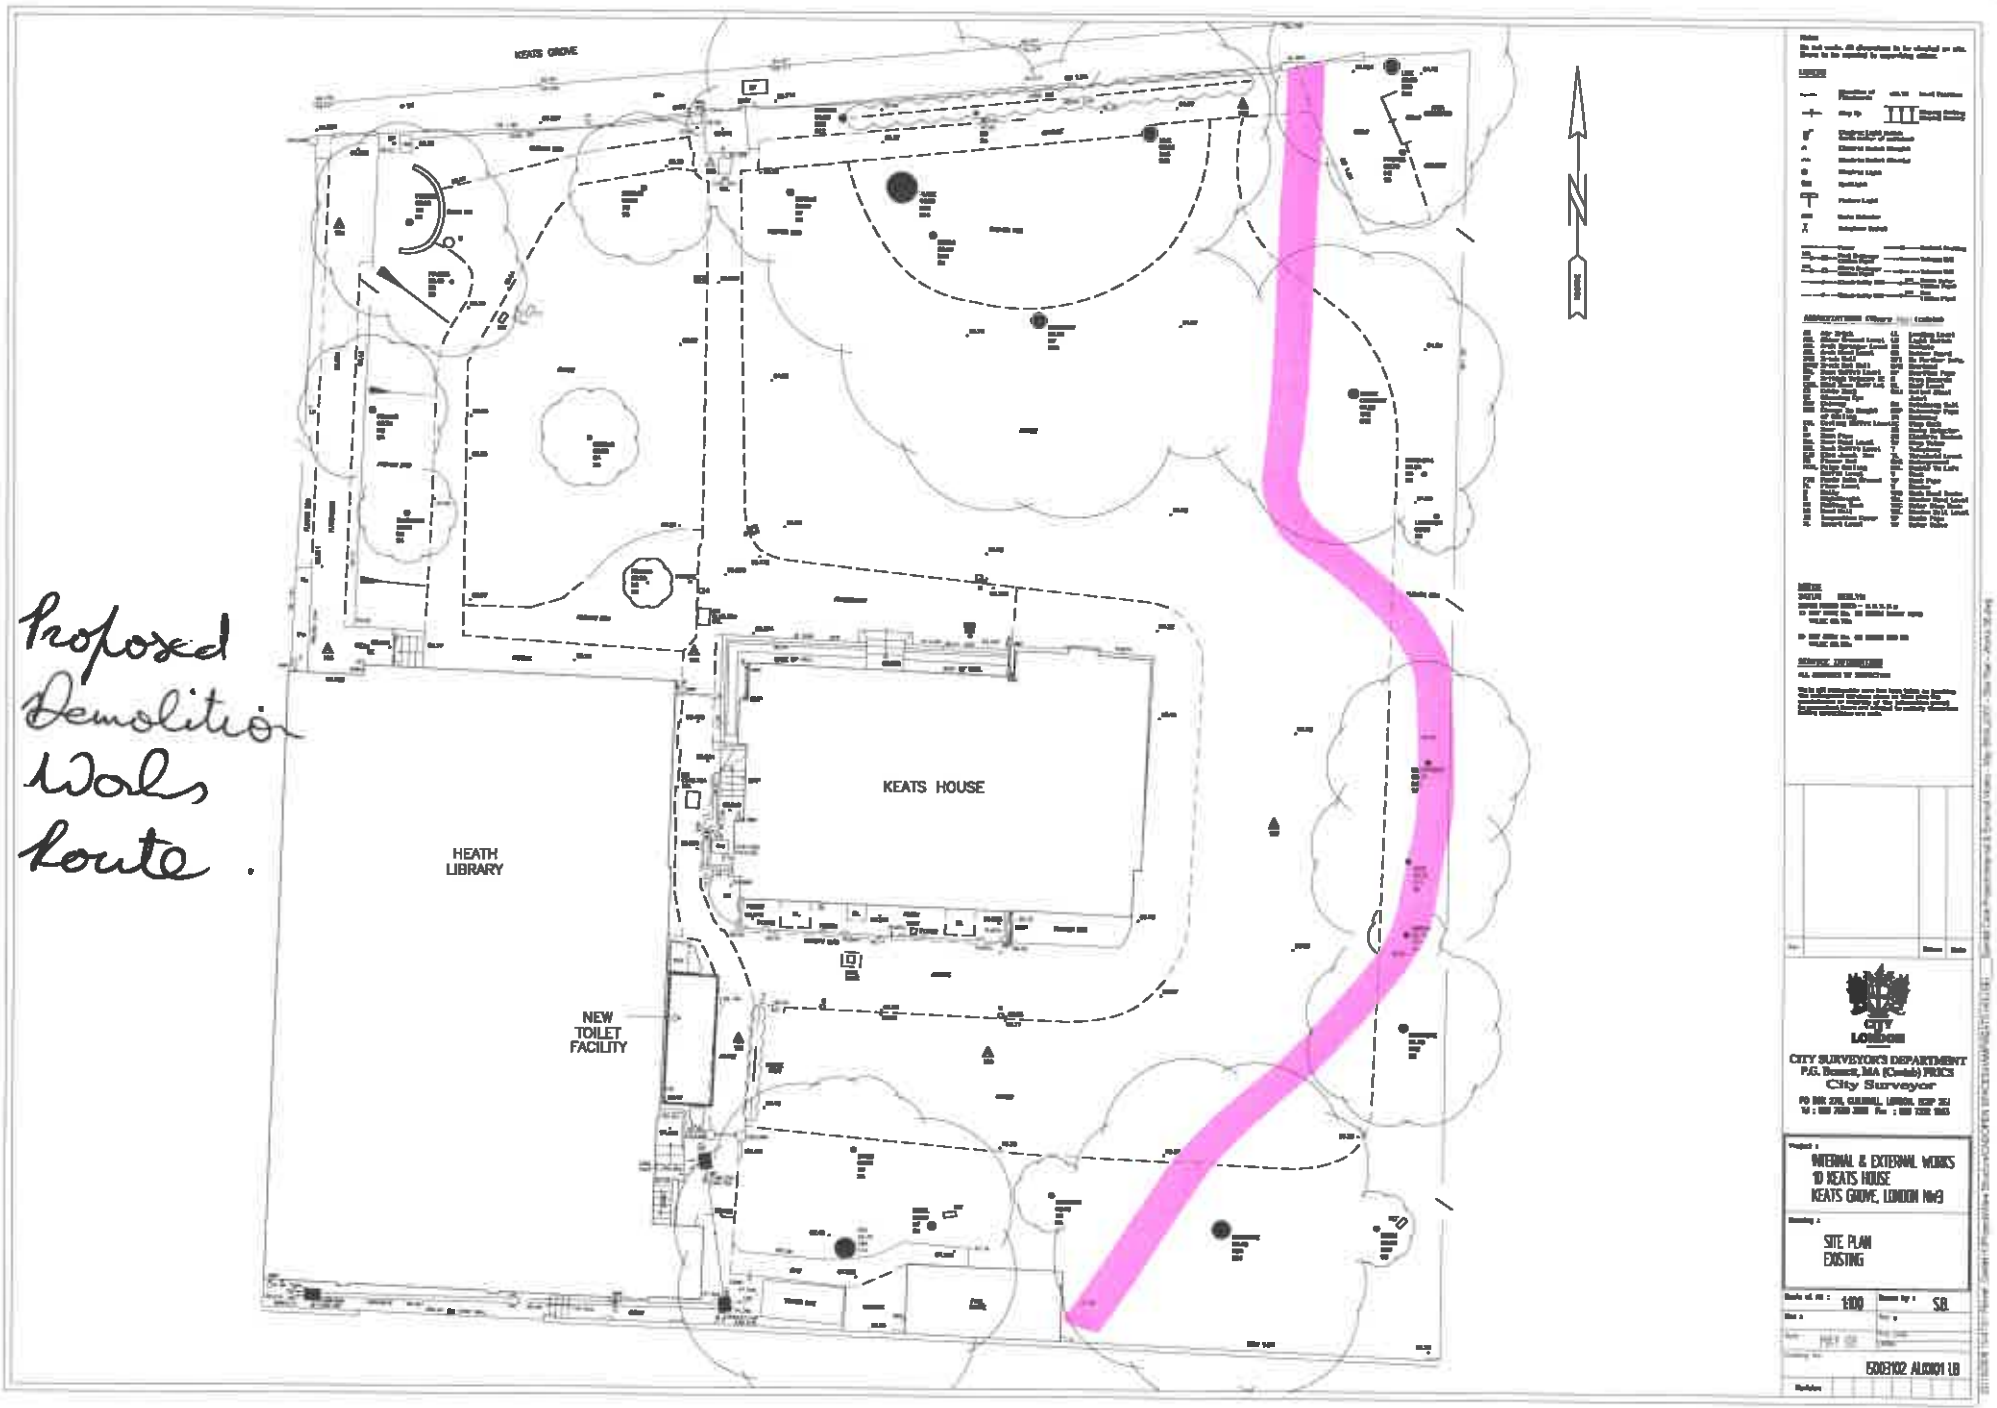
KEATS GROVE
KEATS HOUSE
HEATH LIBRARY
NEW TOILET FACILITY
Proposed Demolition Walls Route.
CITY SURVEYOR'S DEPARTMENT
City Surveyor
INTERNAL & EXTERNAL WORKS TO KEATS HOUSE KEATS GROVE, LONDON NW3
SITE PLAN EXISTING
1:100
SB
6306102 AL(00)1 LB