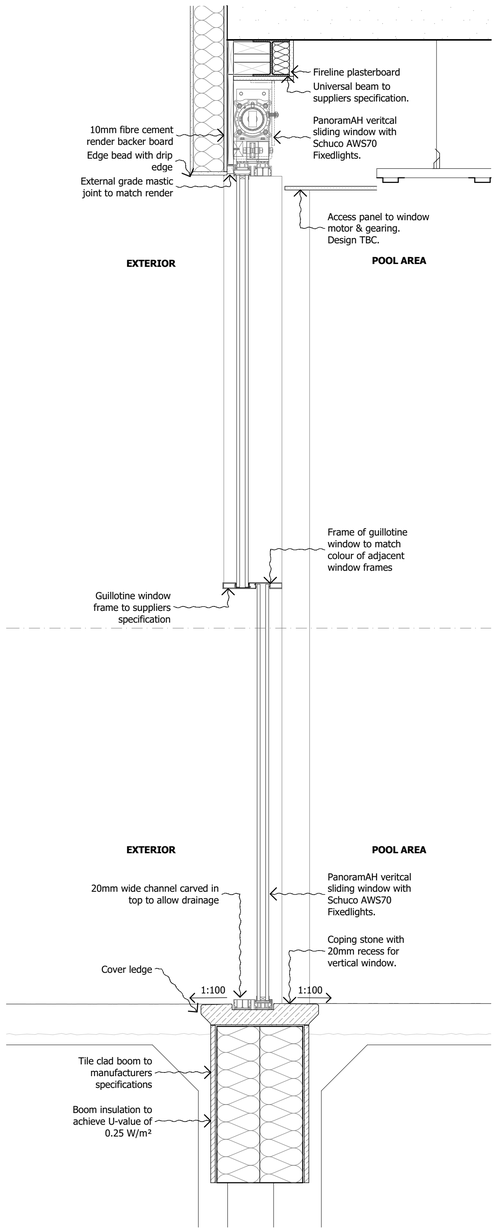

SCALE 1:10 @ A1, 1:20 @ A3

1 GUILLOTINE WINDOW SECTION

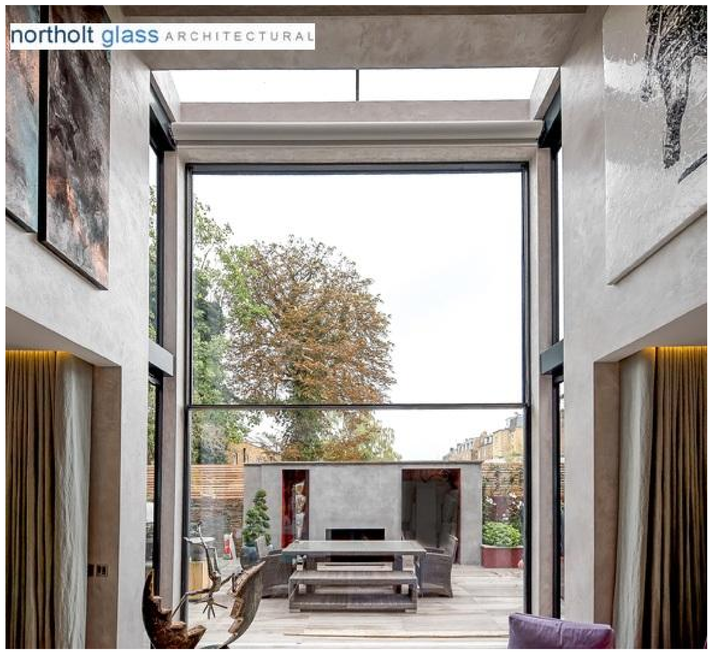

2 GUILLOTINE WINDOW PICTURE

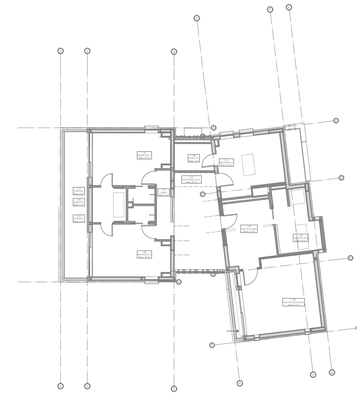

FIRST FLOOR

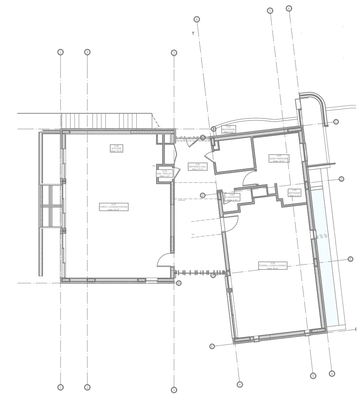

GROUND FLOOR

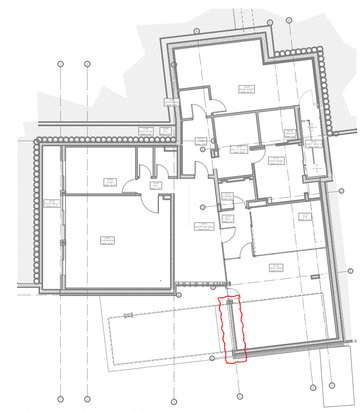

LOWER GROUND FLOOR

3 LOCATION

DO NOT SCALE FROM THIS DRAWING

Figured dimensions only are to be taken from this drawing. All dimensions are to be checked on site before any work is put in hand.
If in doubt, ask.

All SHH drawings to be read in conjunction with relevant SHH Finishes, Sanitaryware, Lighting & Ironmongery schedules.

Any discrepancies to be highlighted to SHH prior to procurement and in good time.

Copyright © Spence Harris Hogan Limited 2014
Registered in England & Wales. Registered No. 261 0615
SHH is the trading name of Spence Harris Hogan Limited

1:10 @ A1; 1:20 @ A3
0 100mm 500mm

Legends & Notes:

Condition 3:
Detailed drawings, or samples of materials as appropriate, in respect of the following, shall be submitted to and approved in writing by the local planning authority before the relevant part of the work is begun:

a) Details including typical sections at 1:10 of windows and typical sample of frame to be submitted to local planning authority.

Rev	Date	Descriptor	
PL01	09.03.18	Condition Clearance	PG

SHH ARCHITECTS | INTERIOR DESIGNERS
RIBA Chartered Practice
MEMBER
1 Vencourt Place, Ravenscourt Park
Hammersmith, London W6 9NU
Phone **+44 (0) 20 8600 4171** Email **info@shh.co.uk**
shh.co.uk

Project:
Branch Hill
17 Branch Hill, Hampstead
NW3 7NA

Client:
Private Client

Drawing Title:
700 Sketches
Guillotine window Detail - LGF

(Project number)DWG number_Revision: **(779)SHH31_PL01**
Checked: