35 TEMPLEWOOD AVENUE
LONDON, NW3 7UY

AP 03

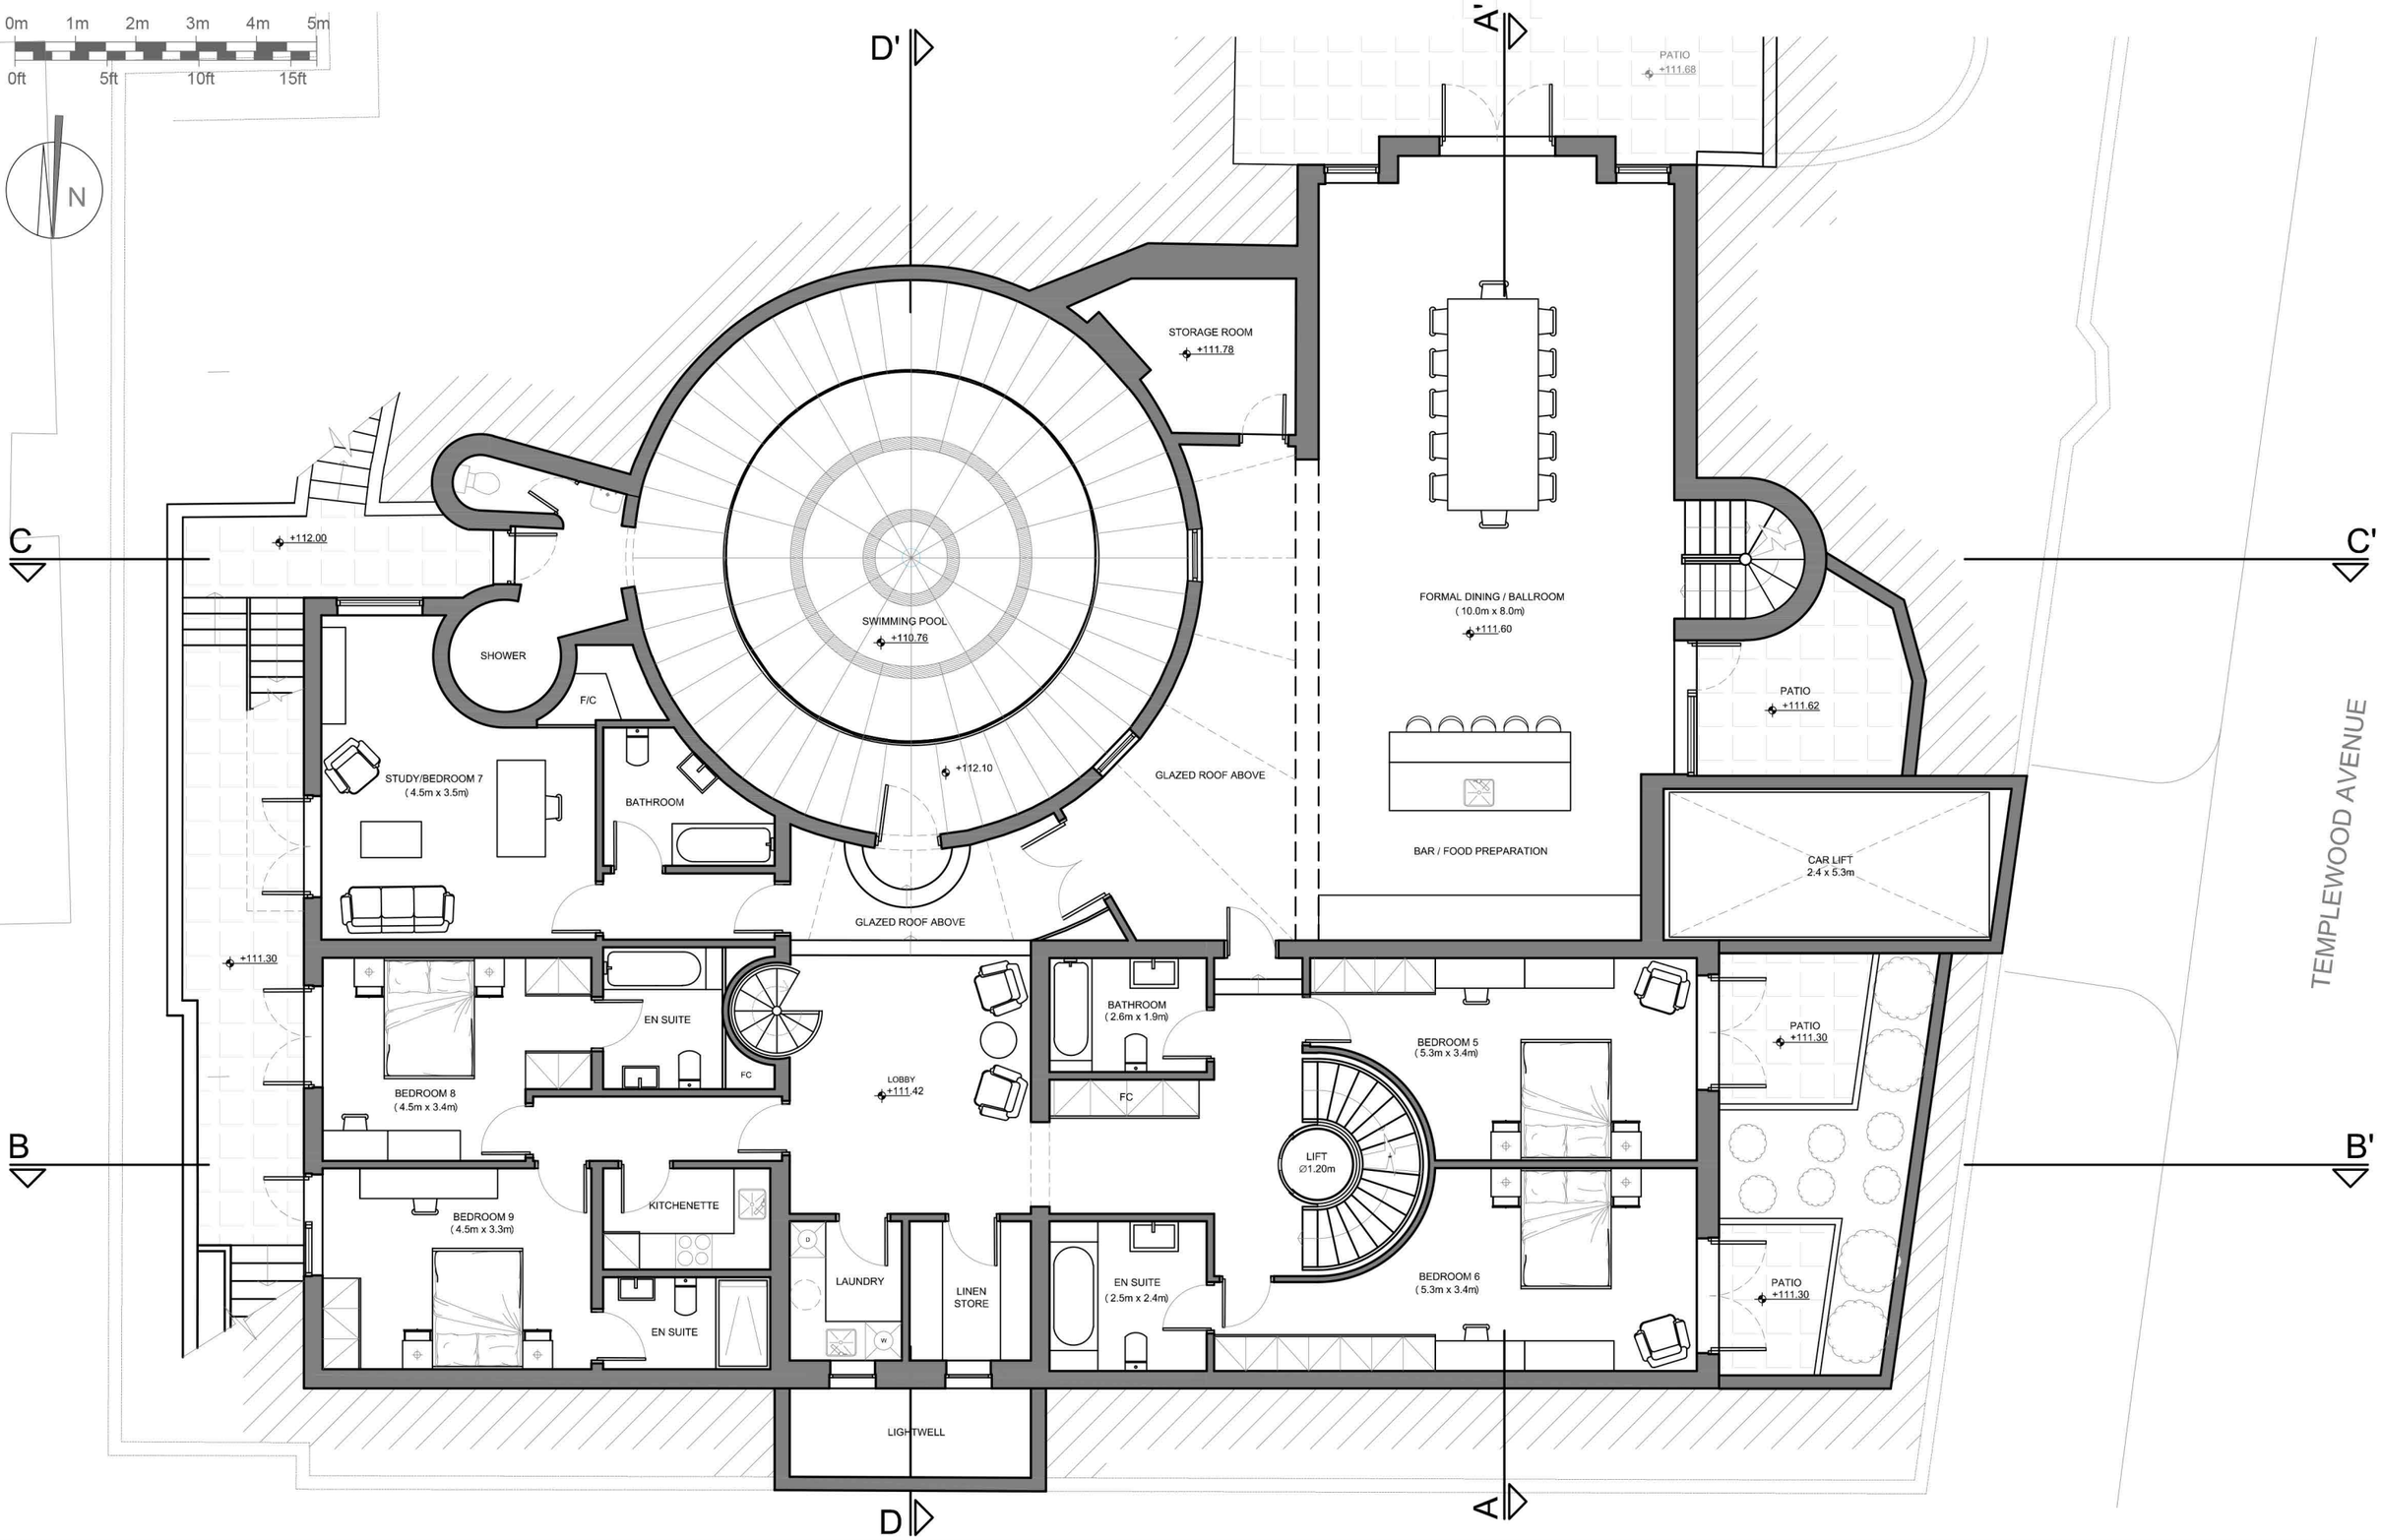

FEBRUARY 2018

APPROVED GROUND FLOOR
SCALE 1/100 at A3