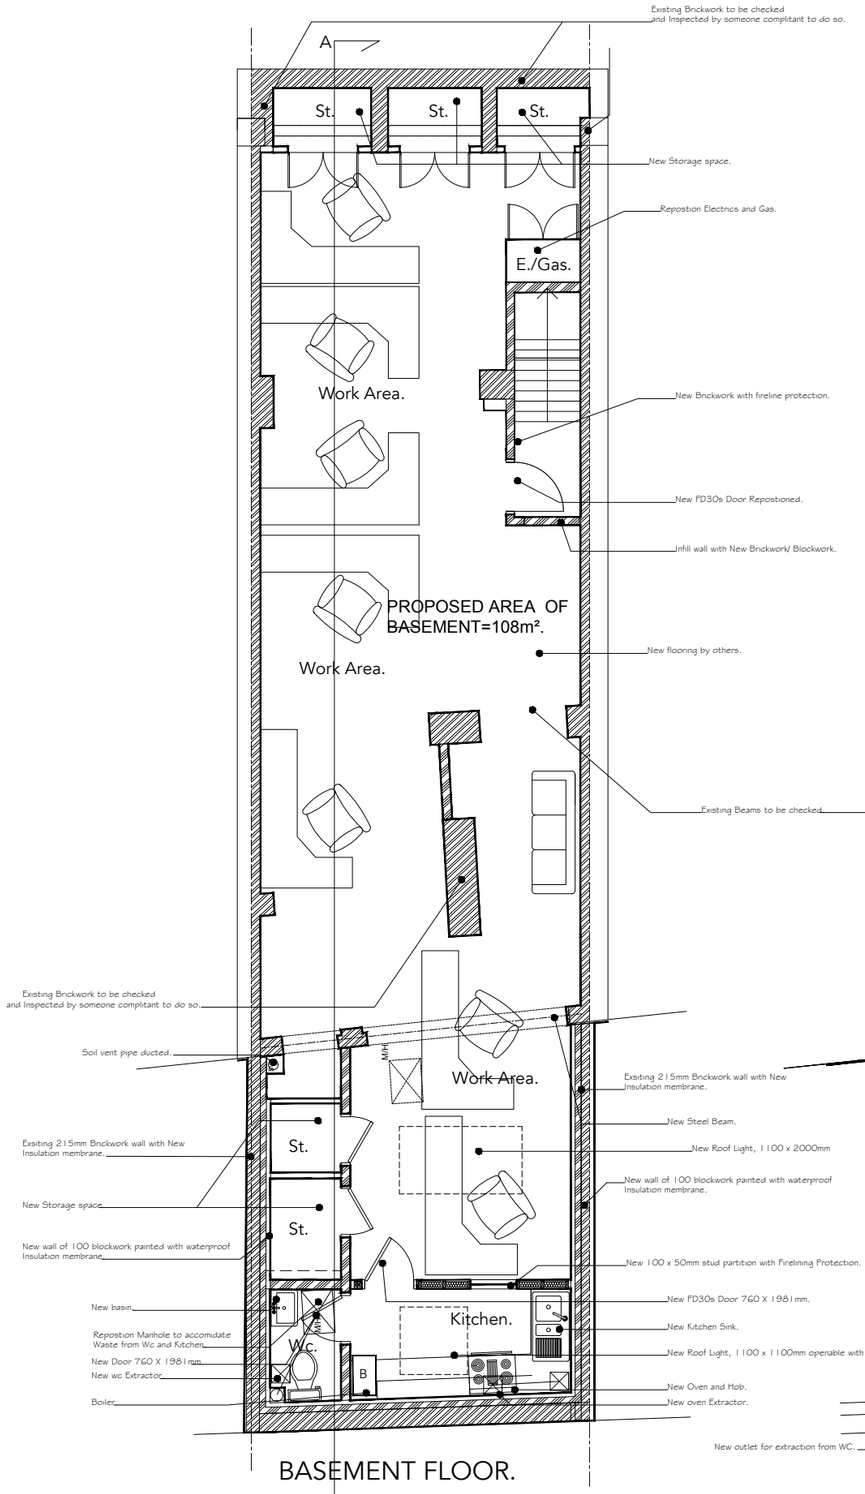

BASEMENT FLOOR.

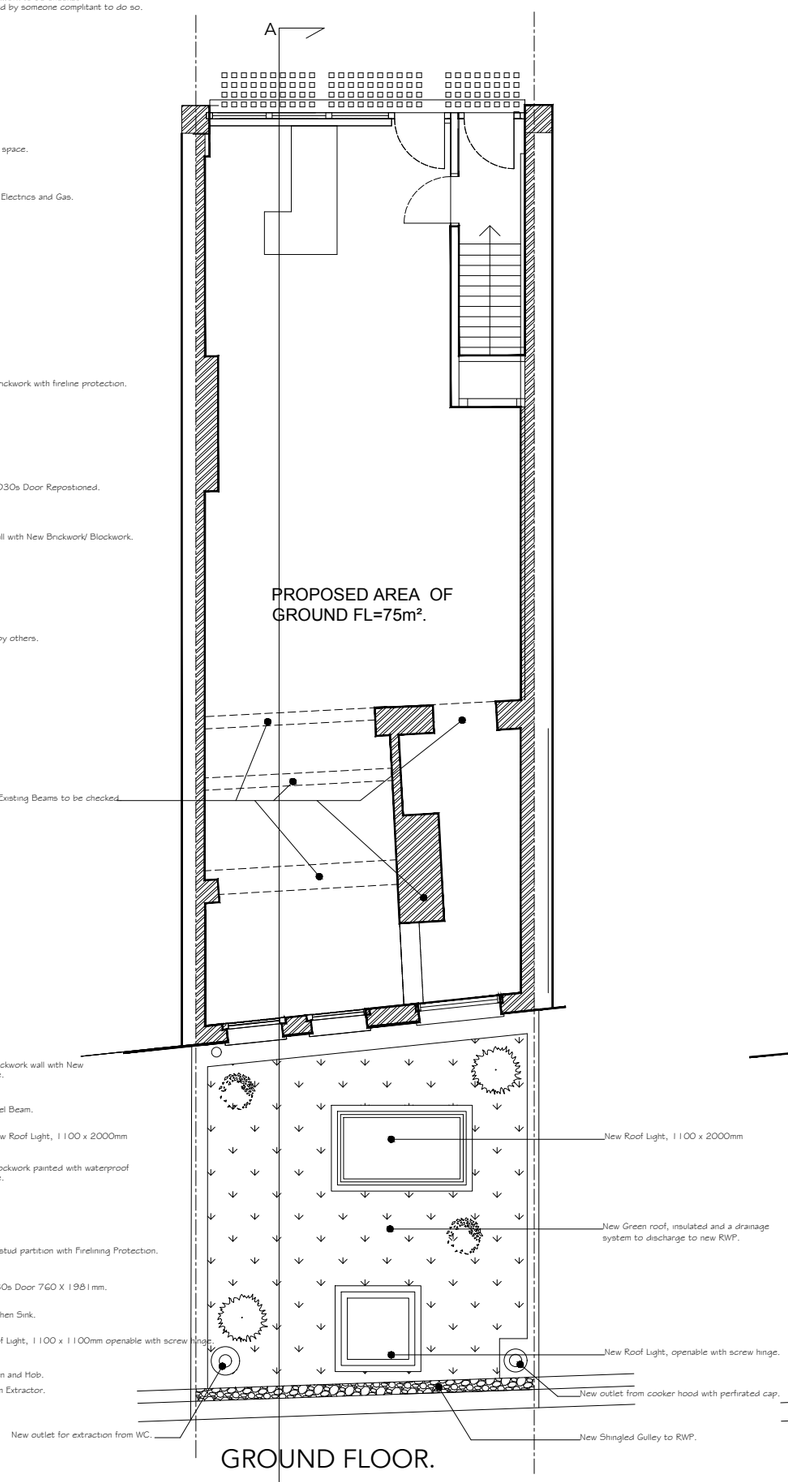

GROUND FLOOR.

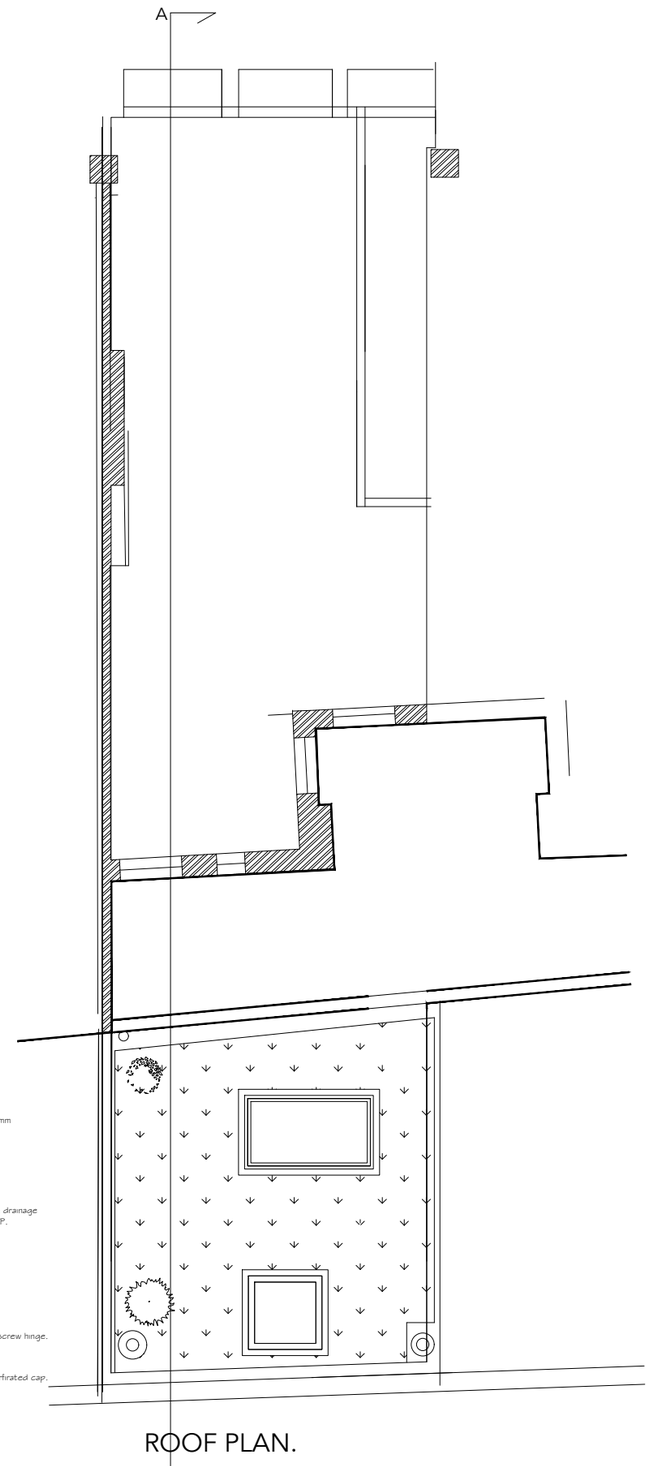

ROOF PLAN.

SCALBAR 1:100mm. 0 1 2 3 4 5 6

EXISTING WALLS ALL TO BE CHECKED ON SITE.
ALL MATERIALS TO MATCH EXISTING.

Contract: 277 West End Lane. NW6.	7 Willcott Road London W3 9QX	MOBBSPLANS. TELEPHONE: 07747 080 449 E-MAIL: ivan@jtmobbs.co.uk
Title: Plans as Proposed.	Scale: 1:100 @ A3. Date: MAR 2018.	Drawing No: 275/5B.