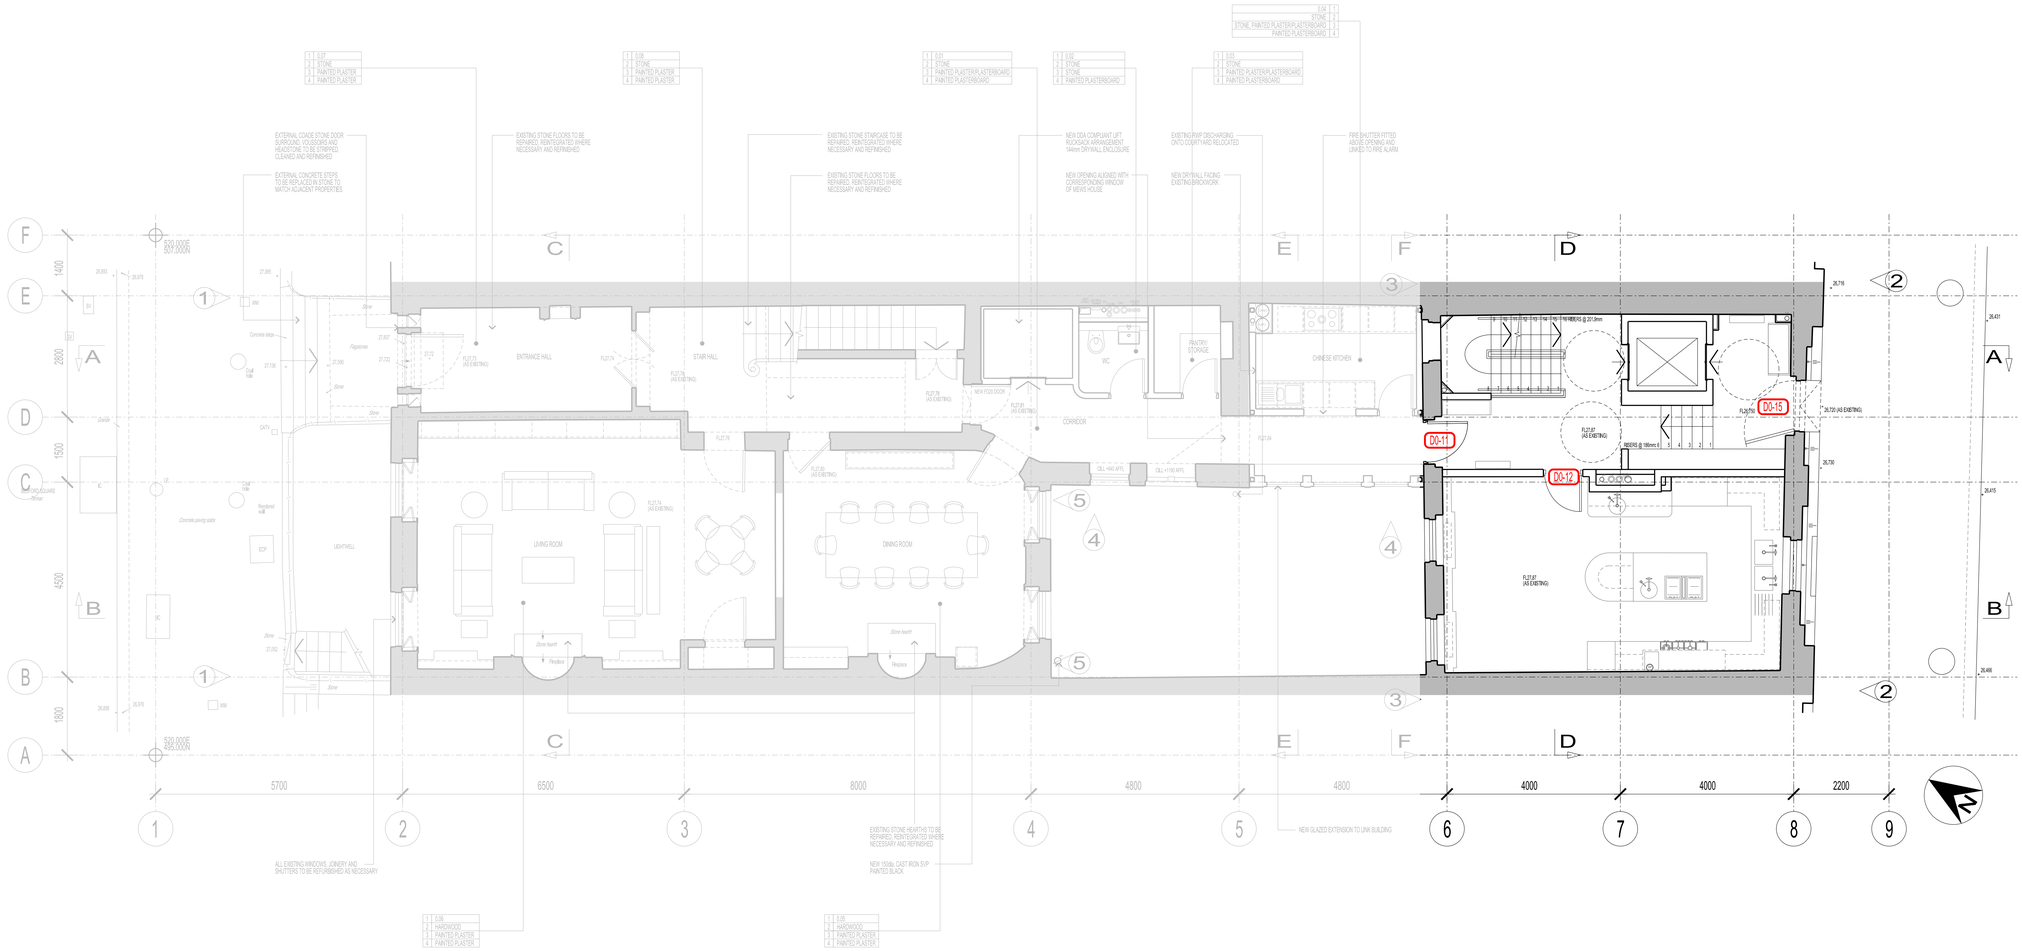

0 1 2 3 4 5m

BUILDING DESIGN PARTNERSHIP LTD SHALL HAVE NO RESPONSIBILITY FOR ANY USE MADE OF THIS DOCUMENT OTHER THAN FOR THAT WHICH IT WAS PREPARED AND ISSUED

ALL DIMENSIONS SHOULD BE CHECKED ON SITE.

DO NOT SCALE FROM THIS DRAWING.

ANY DRAWING ERRORS OR DIVERGENCES SHOULD BE BROUGHT TO THE ATTENTION OF BUILDING DESIGN PARTNERSHIP LTD AT THE ADDRESS SHOWN.

ROOM FINISHES KEY

1	ROOM NUMBER
2	FLOOR FINISH
3	WALL FINISH
4	CEILING FINISH

REVISION / DESCRIPTION	DRAWN	CHECKED	DATE
LBC DISCHARGE CONDITION	GP	AC	05.03.2018

16 Brewhouse Yard
Clerkenwell
London, EC1V 4LJ
United Kingdom

T +44 (0)20 7812 8000
F +44 (0)20 7812 8399
www.bdp.com

BDP.

PROJECT TITLE
42 BEDFORD SQUARE

PROJECT NUMBER
P2005698

DRAWING TITLE
GROUND FLOOR
DOOR SCHEDULE KEY PLAN

SCALE @ A0
1:50

DATE
03.2018

DRAWING NO.
(32)AP022_M

REVISION
-