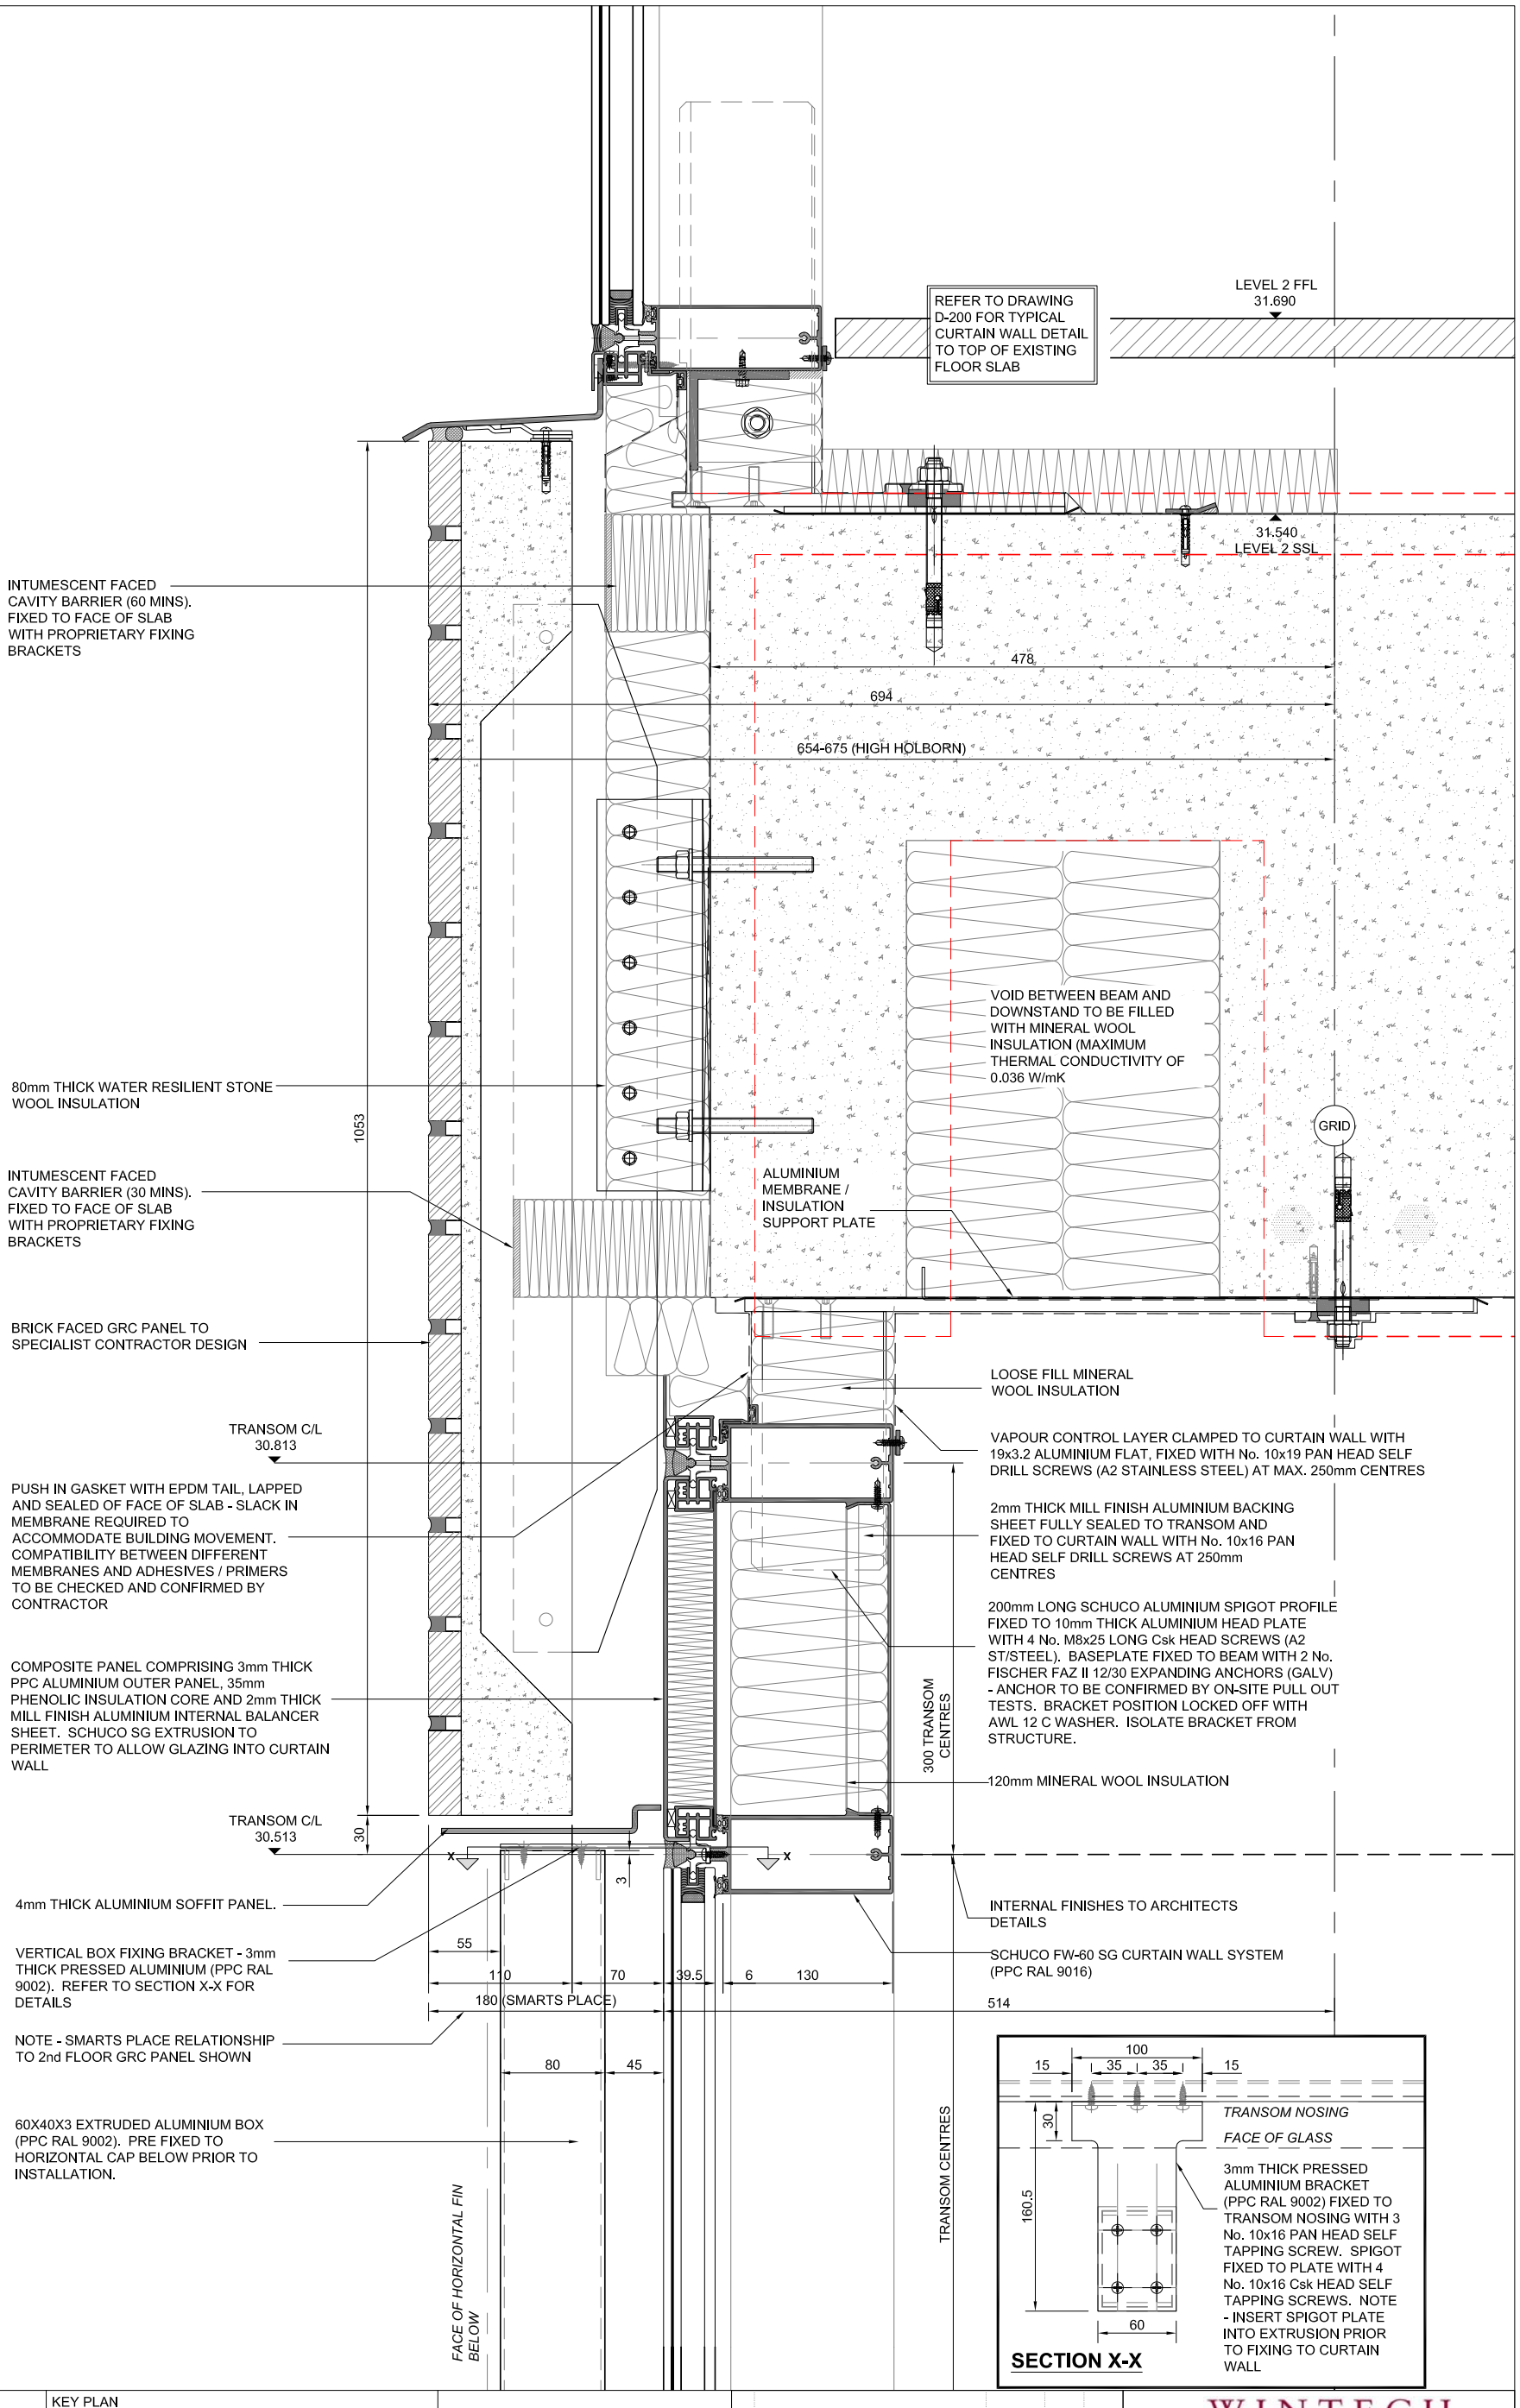

DO NOT SCALE

CONTRACTORS ARE RESPONSIBLE FOR SATISFYING THEMSELVES WITH THE DIMENSIONS AND DETAILS SHOWN ON DRAWINGS PRIOR TO MANUFACTURE. REPORT OMISSIONS AND ERRORS TO WINTECH.

ALL ELEVATIONS VIEWED FROM THE OUTSIDE UNLESS OTHERWISE STATED

DETAIL NUMBER

DETAIL DRAWING

VENT / DOOR LEAF

HINGE

HINGE

KEY PLAN

PLANNING ISSUE

No	Revision	Date	Initial	Chkd
03	PLANNING ISSUE	06.03.18	MAV	CA
02	FIXING ANCHOR UPDATED	22.01.18	HB	MAV
01	FOR APPROVAL	12.01.18	MAV	CA

WINTECH
FAÇADE ENGINEERING CONSULTANCY
Quartz House, Pendeford Business Park,
Wobaston Road, Wolverhampton. WV9 5HA
Tel: +44(0)1902 307430 Email: enquiries@wintech-group.co.uk

Project Name: 182 - 184 HIGH HOLBORN, LONDON

Drawing Title: EWS-02 - VERTICAL SECTION THROUGH 2nd FLOOR SLAB

Status: PLANNING | Scale: 1:5 @ A3 | Date: 08.01.18

Project No: 02164 | Drawing No: D-216 | Rev: 03