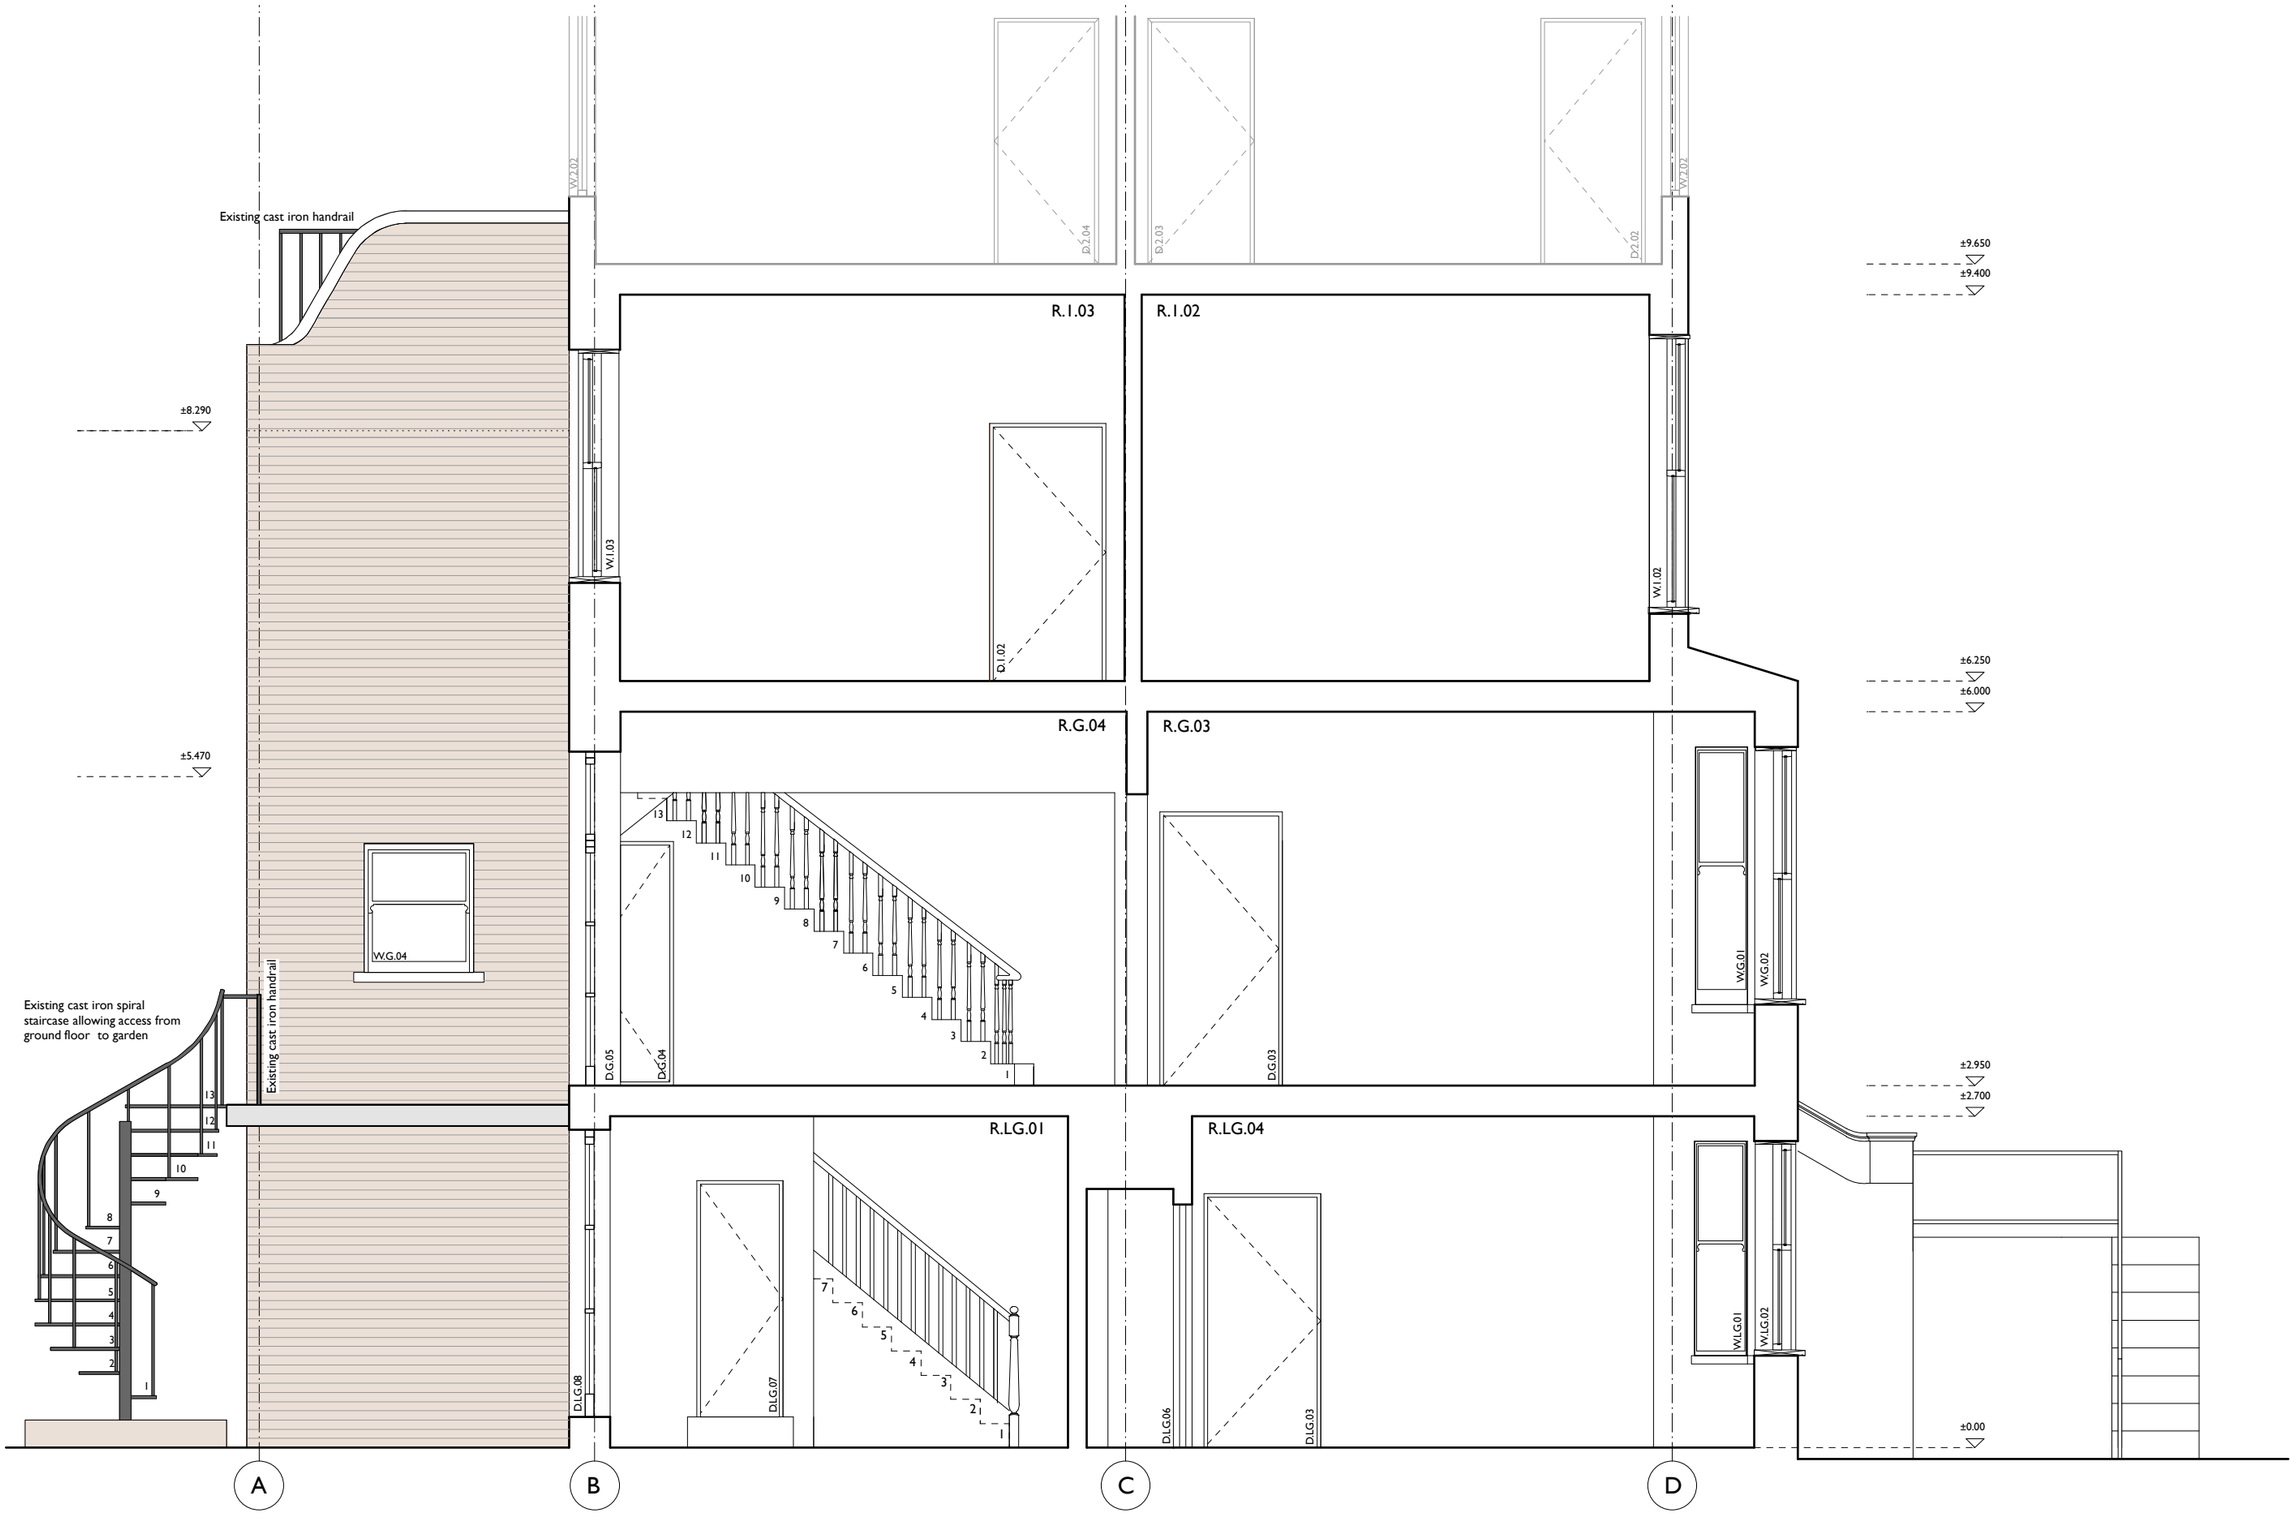

MARTINS CAMISULI Unit1, 2A Oakford Road, London NW5 1AH Tel 020 7267 86 22

JOB TITLE: **28 Laurier Rd**
DRWG TITLE: Existing Section A
DRWG NO: MC/179(01)_09
SCALE: 1.50
DATE: **February 2018**

REVISION:

Scale bar

0 1 2 3 4 5

ALL DIMENSIONS INDICATED ON THIS DRAWING ARE SUBJECT TO ALTERATIONS ONCE ON SITE.
CONFIRM ALL DIMENSION ON SITE PRIOR TO ORDERING AND CONSTRUCTION