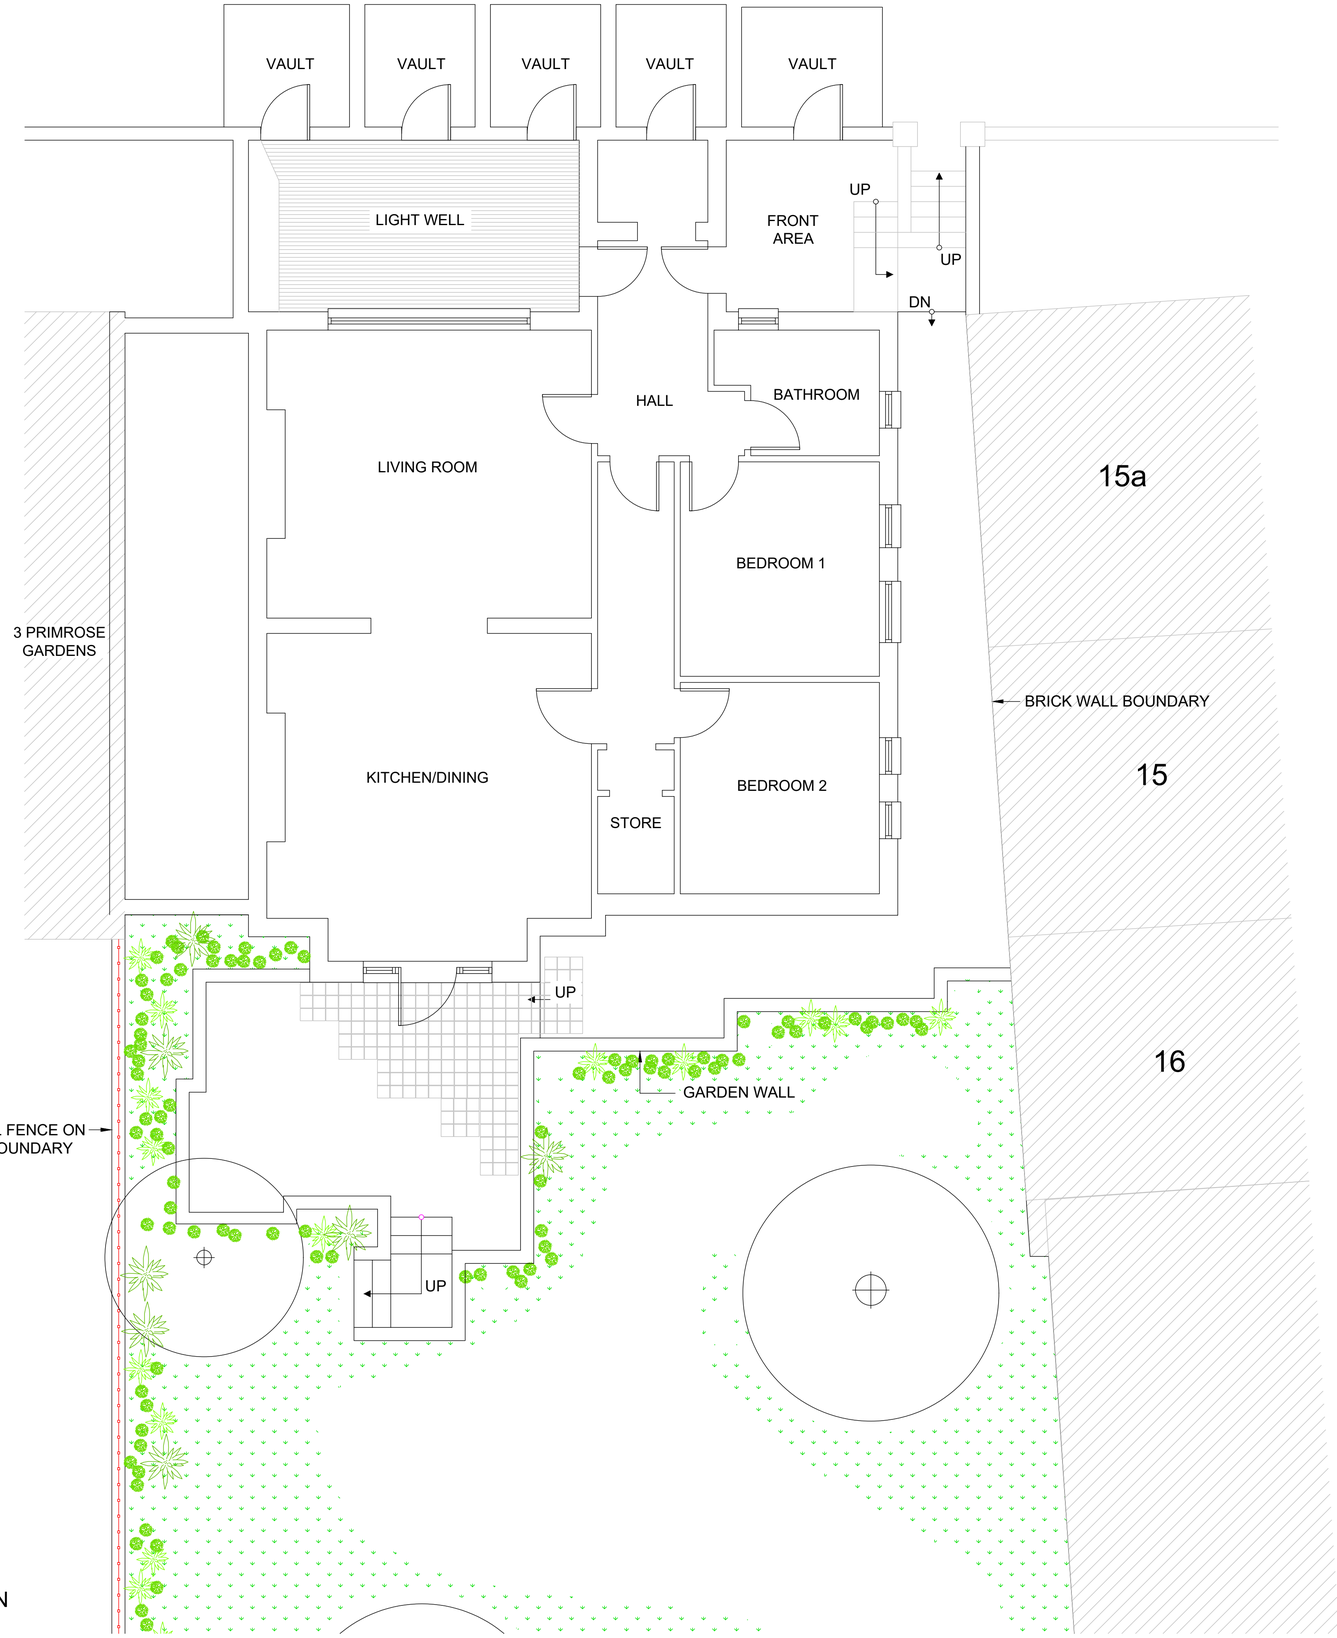

EXISTING GROUND FLOOR PLAN
SCALE 1:50

Rev	Date	Revisions

© copyright

Westall Walker Associates
DESIGN AND BUILD STUDIO
PO BOX 21 HASTINGS TN34 3WD
TEL/FAX: 01424 717550 MOB: 07713 157167

Client Mr & Mrs Hatch
1A Primrose Gardens
London
NW3 4UJ

Job Title
1A Primrose GARDENS

Drawing Title
EXISTING GROUND FLOOR PLAN

Scale 1:50 (A1)

Date MARCH 2018

Drawn By GT

Drawing No
383-109