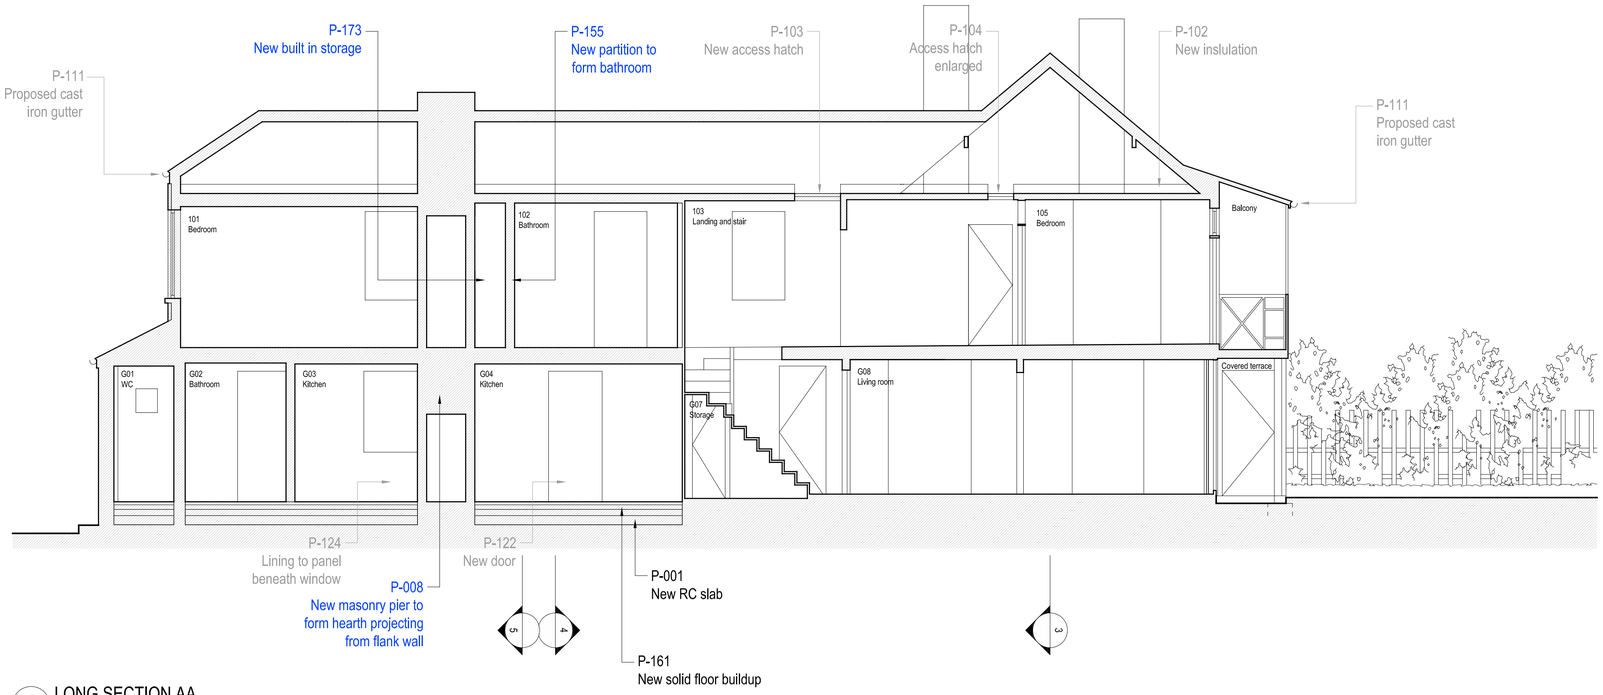

1 LONG SECTION AA
1:50

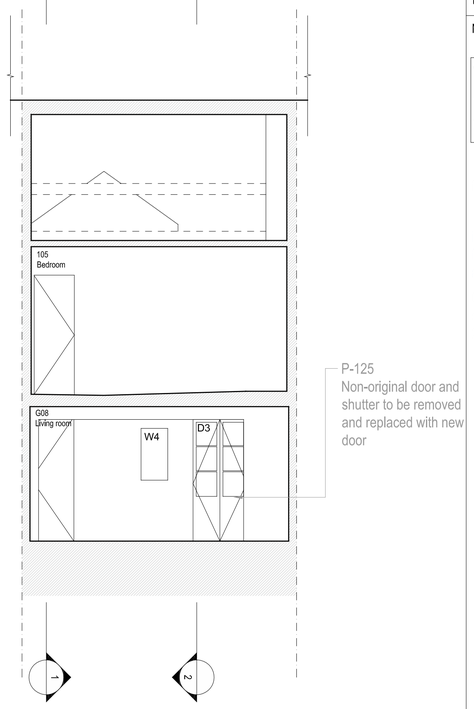

3 SHORT SECTION DD
1:50

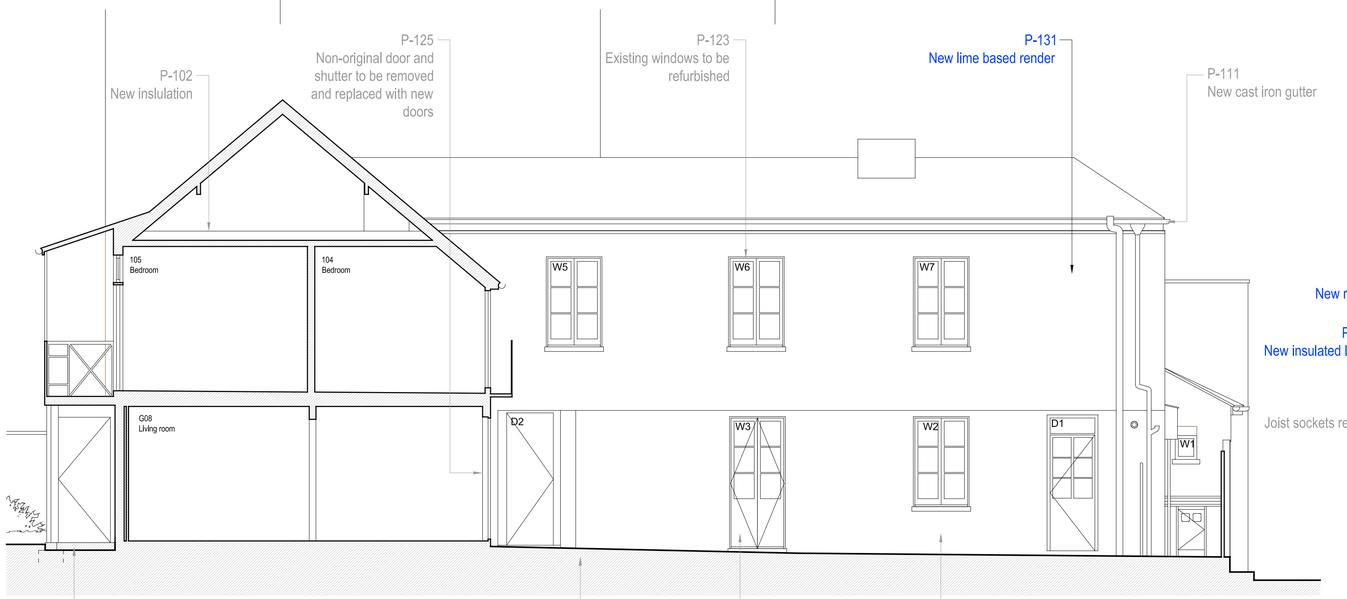

2 LONG SECTION BB
1:50

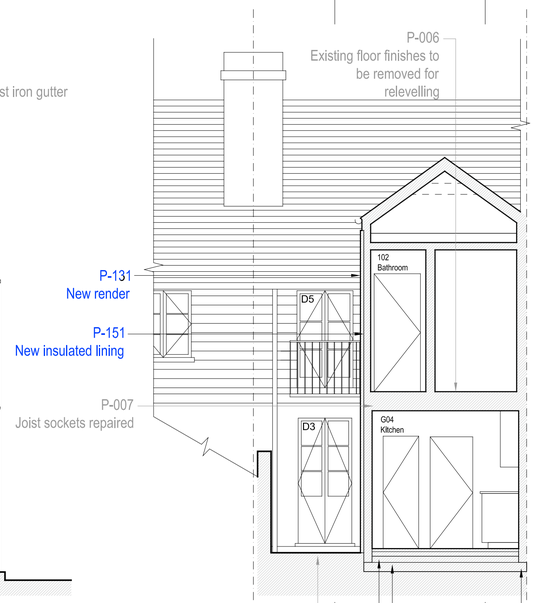

4 SHORT SECTION CC
1:50

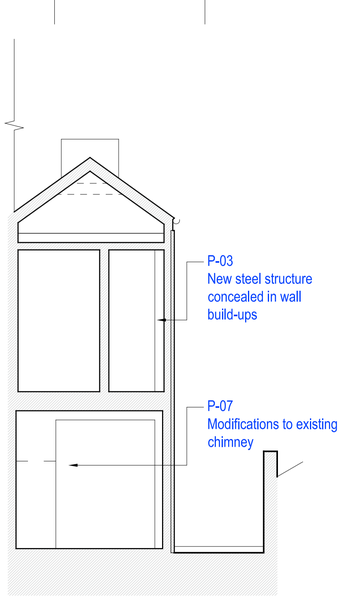

5 SHORT SECTION EE
1:50

Meters
0 1 2 3 4 5

1. Dimensions given in millimetres unless stated otherwise.
2. All levels are in metres above AOD unless stated otherwise.
3. Use written dimensions only; do not scale from drawing.
4. All dimensions to be verified on site prior to proceeding, and all discrepancies to be notified in writing to the Architect.
5. Original survey produced by GeoTop Surveys in April 2017. The Architect is to be informed of any inaccuracies of the existing works or surroundings.

Notes

VERSION **A**

This version accompanies application reference **PP-06614972**

Black text denotes items of work submitted for approval as part of this application

Blue text denotes items of work shown for information only and which are submitted for approval as part of different planning applications

Grey text denotes items approved as part of applications 2017/3531/P and 2017/3681/L

Revisions

Rev.	Description	Date
A	Information	14.06.2017
B	Planning	16.06.2017
C	Planning	08.09.2017
D	Pre-application advice	22.09.2017
E	Planning Application	18.12.2017

Project 135-RVH

Rose Cottage, Vale of Health
London, NW3 1AX

Client

Simon and Sarah Walker

Architect

COOKE FAWCETT ARCHITECTS
1-2 Herbal Hill
London EC1R 5EF
+44 (0)20 7078 4030

Scale

1:50 / 1:100 at A1 / A3 size

NOT FOR CONSTRUCTION

Drawing Title

Sections
Proposed

Drawing No.

CF-DR-135-1-1600-E