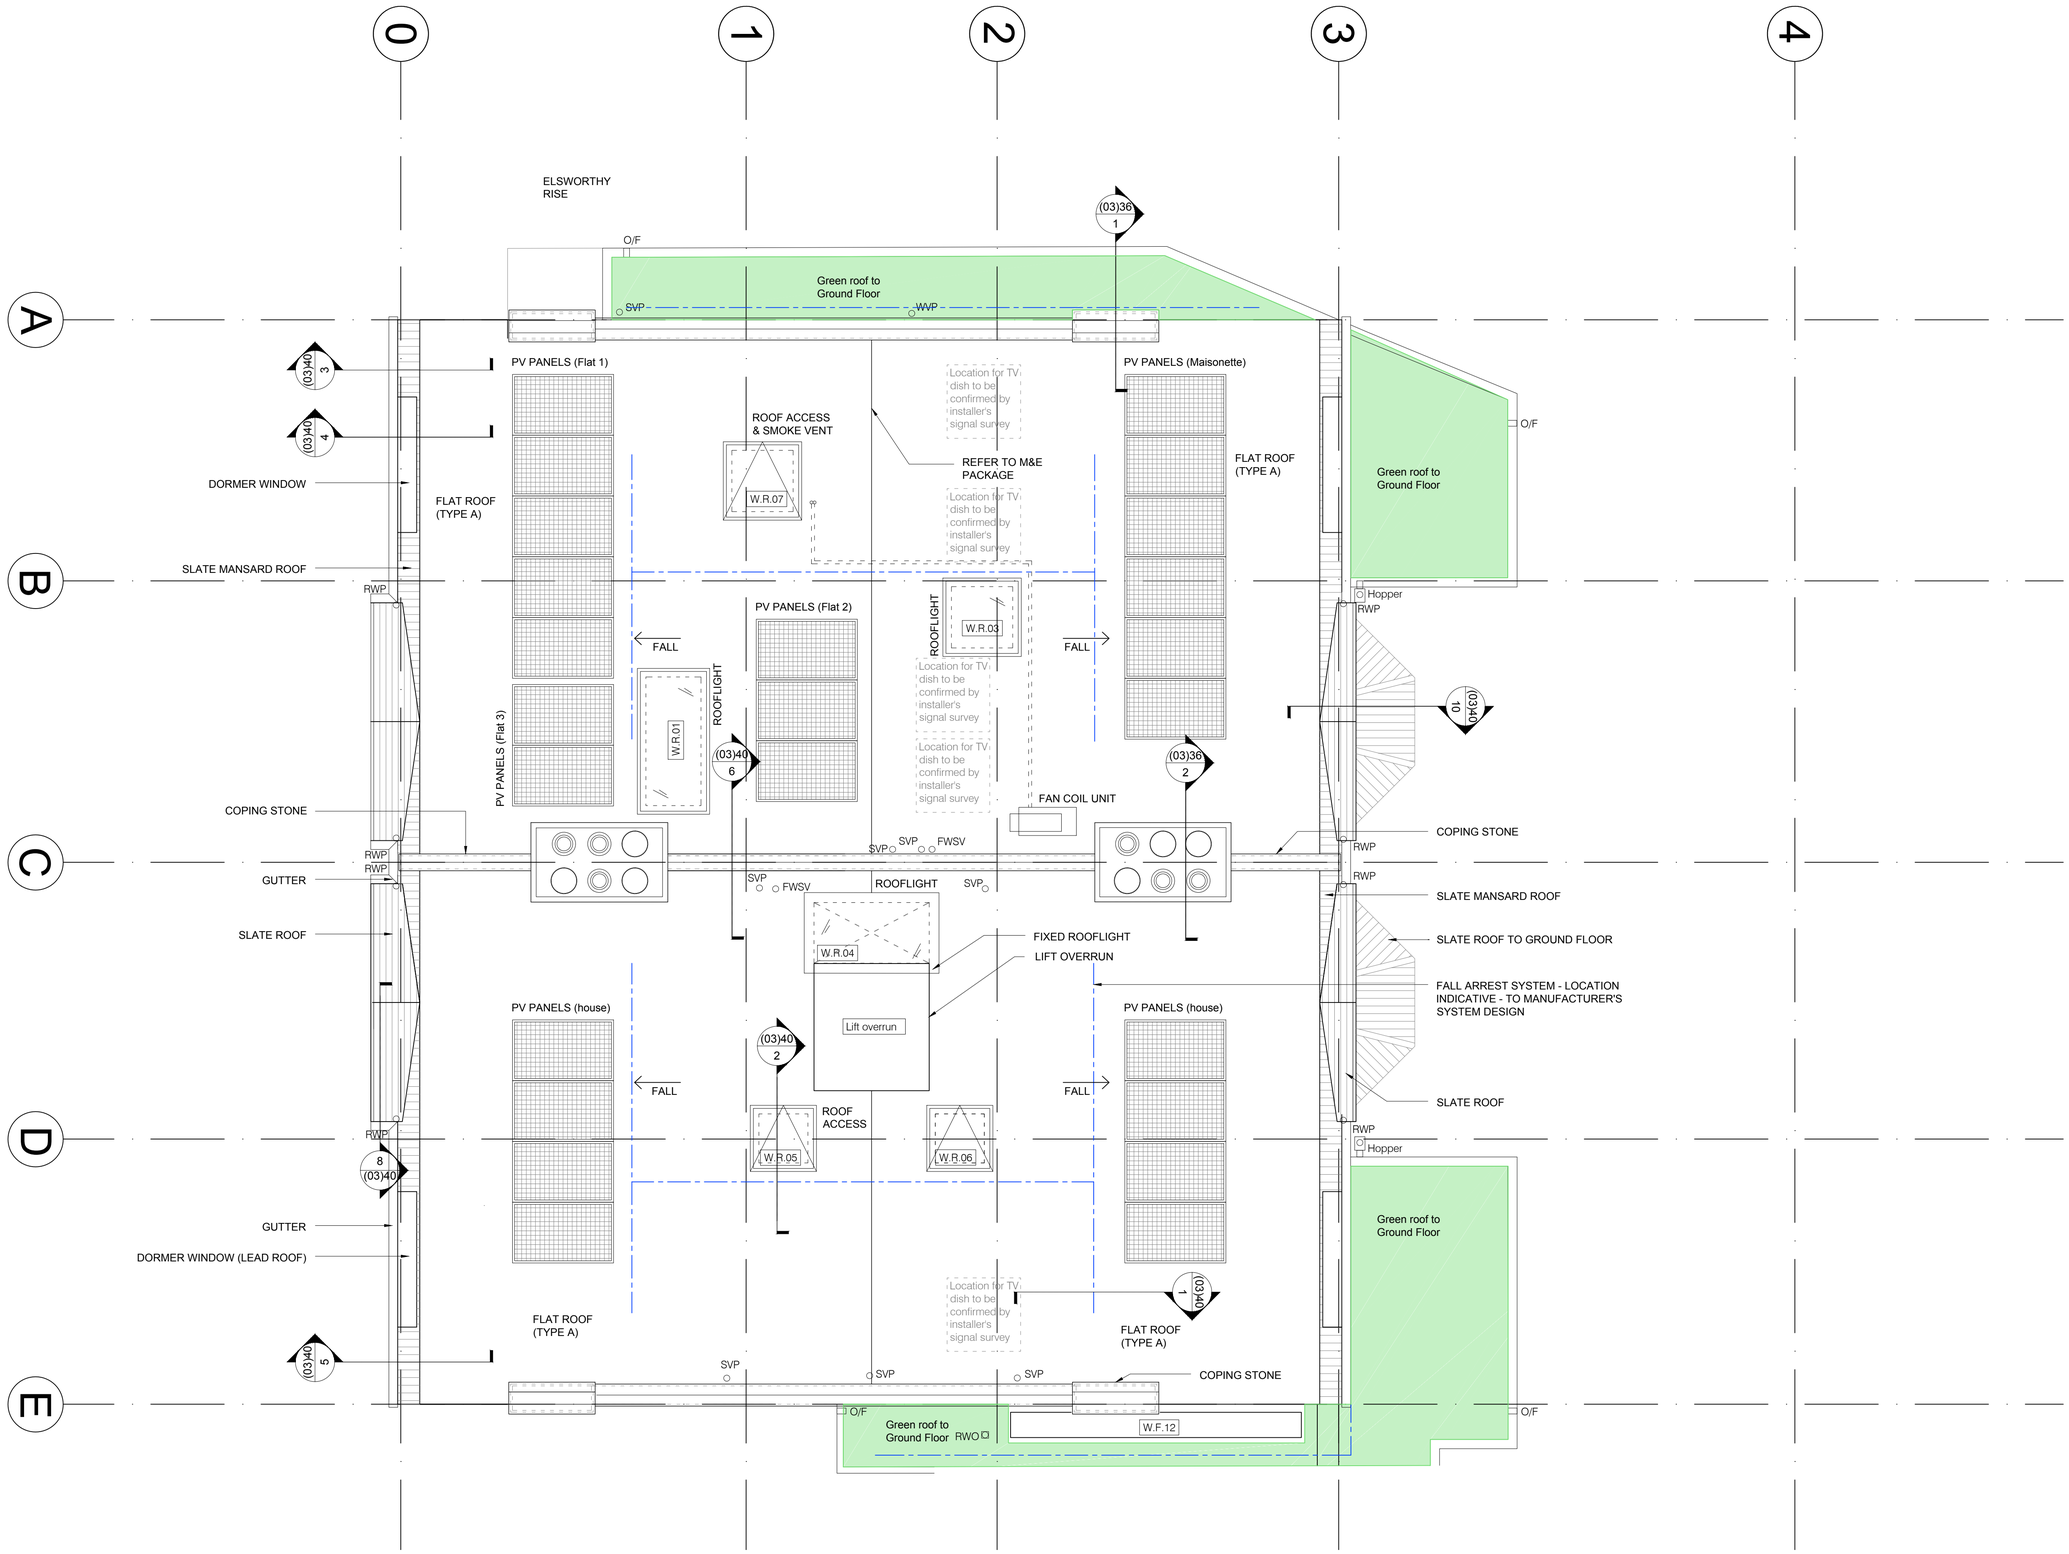


Roof
Scale 1:50

North

1:50 0 1 2 3 4m

| Rev | Date | Details | Drawn by | Checked by |
|---|---|---|---|---|
| A | 10/07/17 | Preliminary issue for information / comment | CM | BL |
| B | 18/12/17 | Rooflights amended, fall restraint system added, tv aerial locations added. | CM | BL |
| C | 11/01/18 | Issued for Condition 2 discharge | CM | BL |


The contractor must check all dimensions, levels and services prior to commencement of any works. Box Architects to be notified of any discrepancy. Do not scale from drawing. The contractor is responsible, or ensure all work complies with all relevant statutory requirements and British standards, whether or not they are noted on this drawing. This drawing remains the copyright of Box Architects, to be used solely for the project and information as lists. This drawing must not be copied without prior written permission.


NOTE: Green roof details approved under condition 6

Green Roof area.

Fall restraint system location indicative - to manufacturer's system design

Read in conjunction with drawings: (03)15 to (03)39

S&T INTERIORS AND CONTRACTING

client name: S & T (Ltd)

project: 18-20 Elsworthy Road London NW3 3DJ

title: Materials Roof Plan

status: Planning

date: 10/07/2017 drawn: CM

scale: 1:50@A1/1:100@A3 checked: BL

drawing number: (03) 20

revision: C job number: 832-01


box architects
1 City Square, Leeds, LS1 2ES
2 Angel Square, London EC1V 1NY
t: 0113 2441133 e: info@boxarchitects.co.uk
t: 020 345 70835 w: www.boxarchitects.co.uk