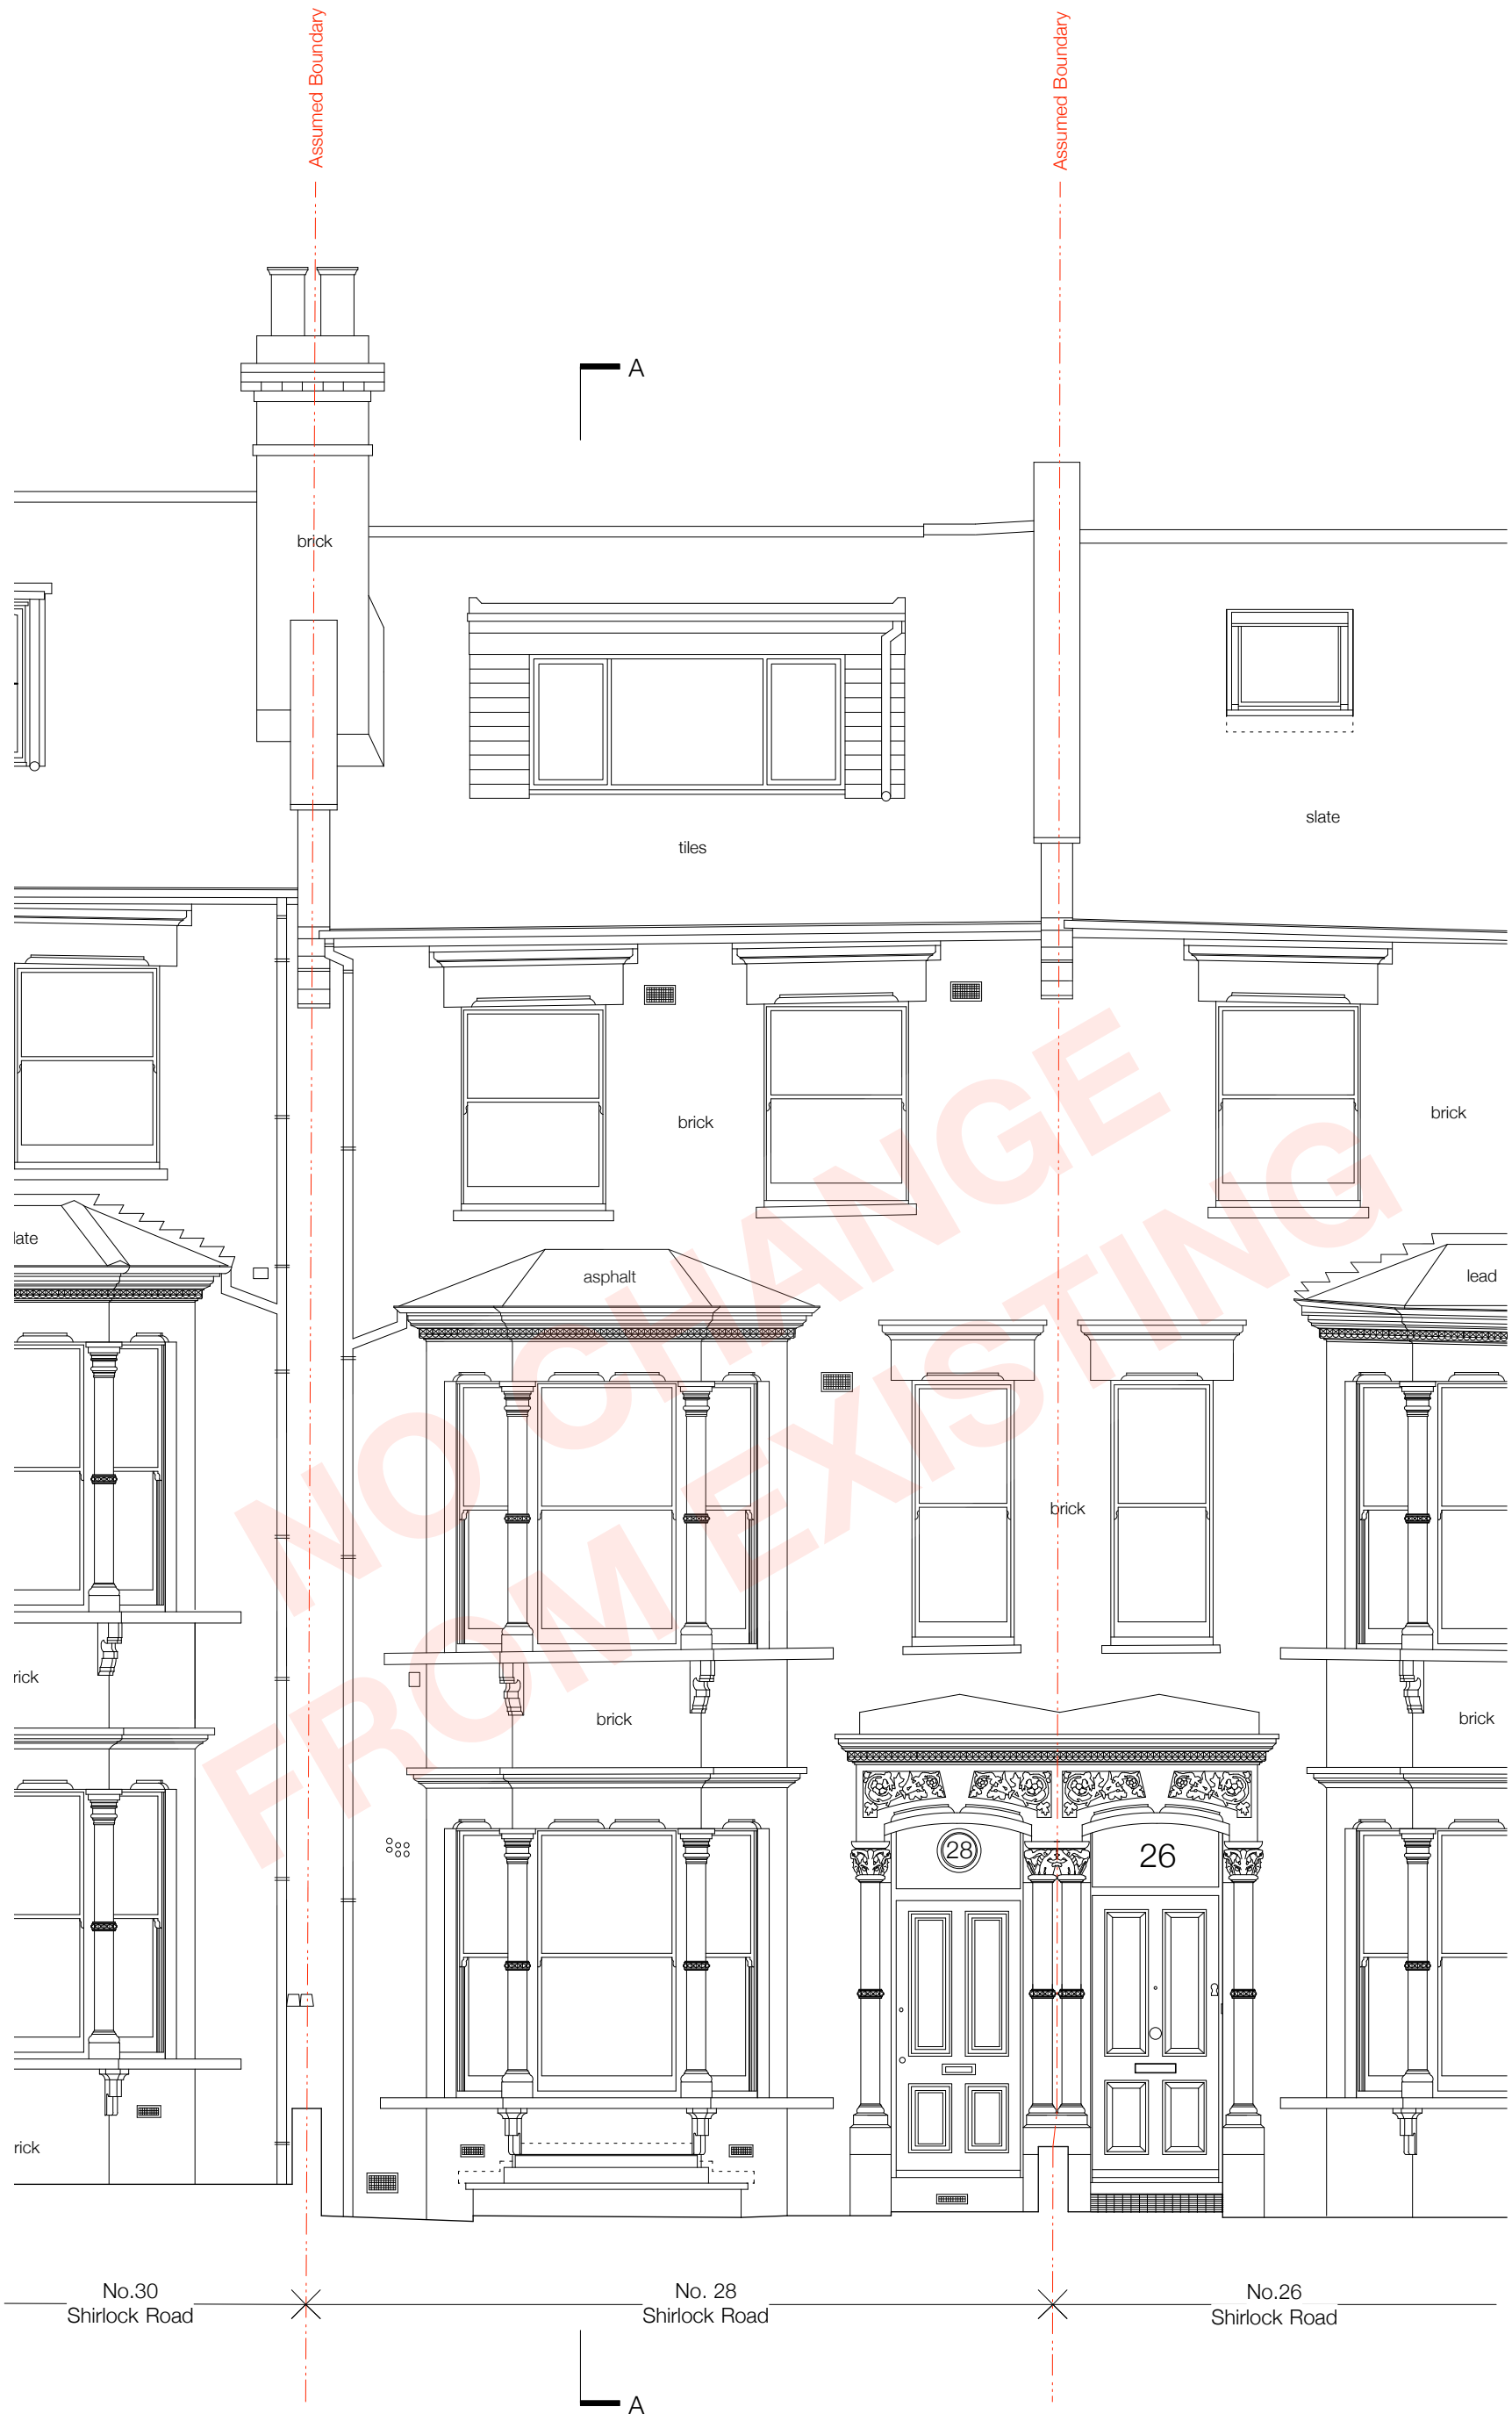

NO CHANGE FROM EXISTING

PROPOSED PRIMARY ELEVATION

0 1 2m

scale 1:50

STUDIO MCLEOD

The Studio
320 Kilburn Lane
London W9 3EF

+44 (0)20 8968 5232
info@studiomcleod.com

notes

revisions:

to be read in conjunction with all other information issued by other consultants. drawing not to be scaled - contractors must verify all dimensions on site before commencing work, any discrepancies to be reported to the designer. drawing to be read in conjunction with all other relevant drawings. all dimensions in mm unless otherwise stated

Studio McLeod Architecture Limited: The Studio, 320 Kilburn Lane, London, W9 3EF. Registered in England. Company Number 08474700

28 SHIRLOCK ROAD, LONDON, NW3 2HS

PROPOSED PRIMARY ELEVATION

drawing no.	**164/PL/104**	rev.	-
scale	1:50@A3		
date	26 MARCH 2018		
status	PLANNING		

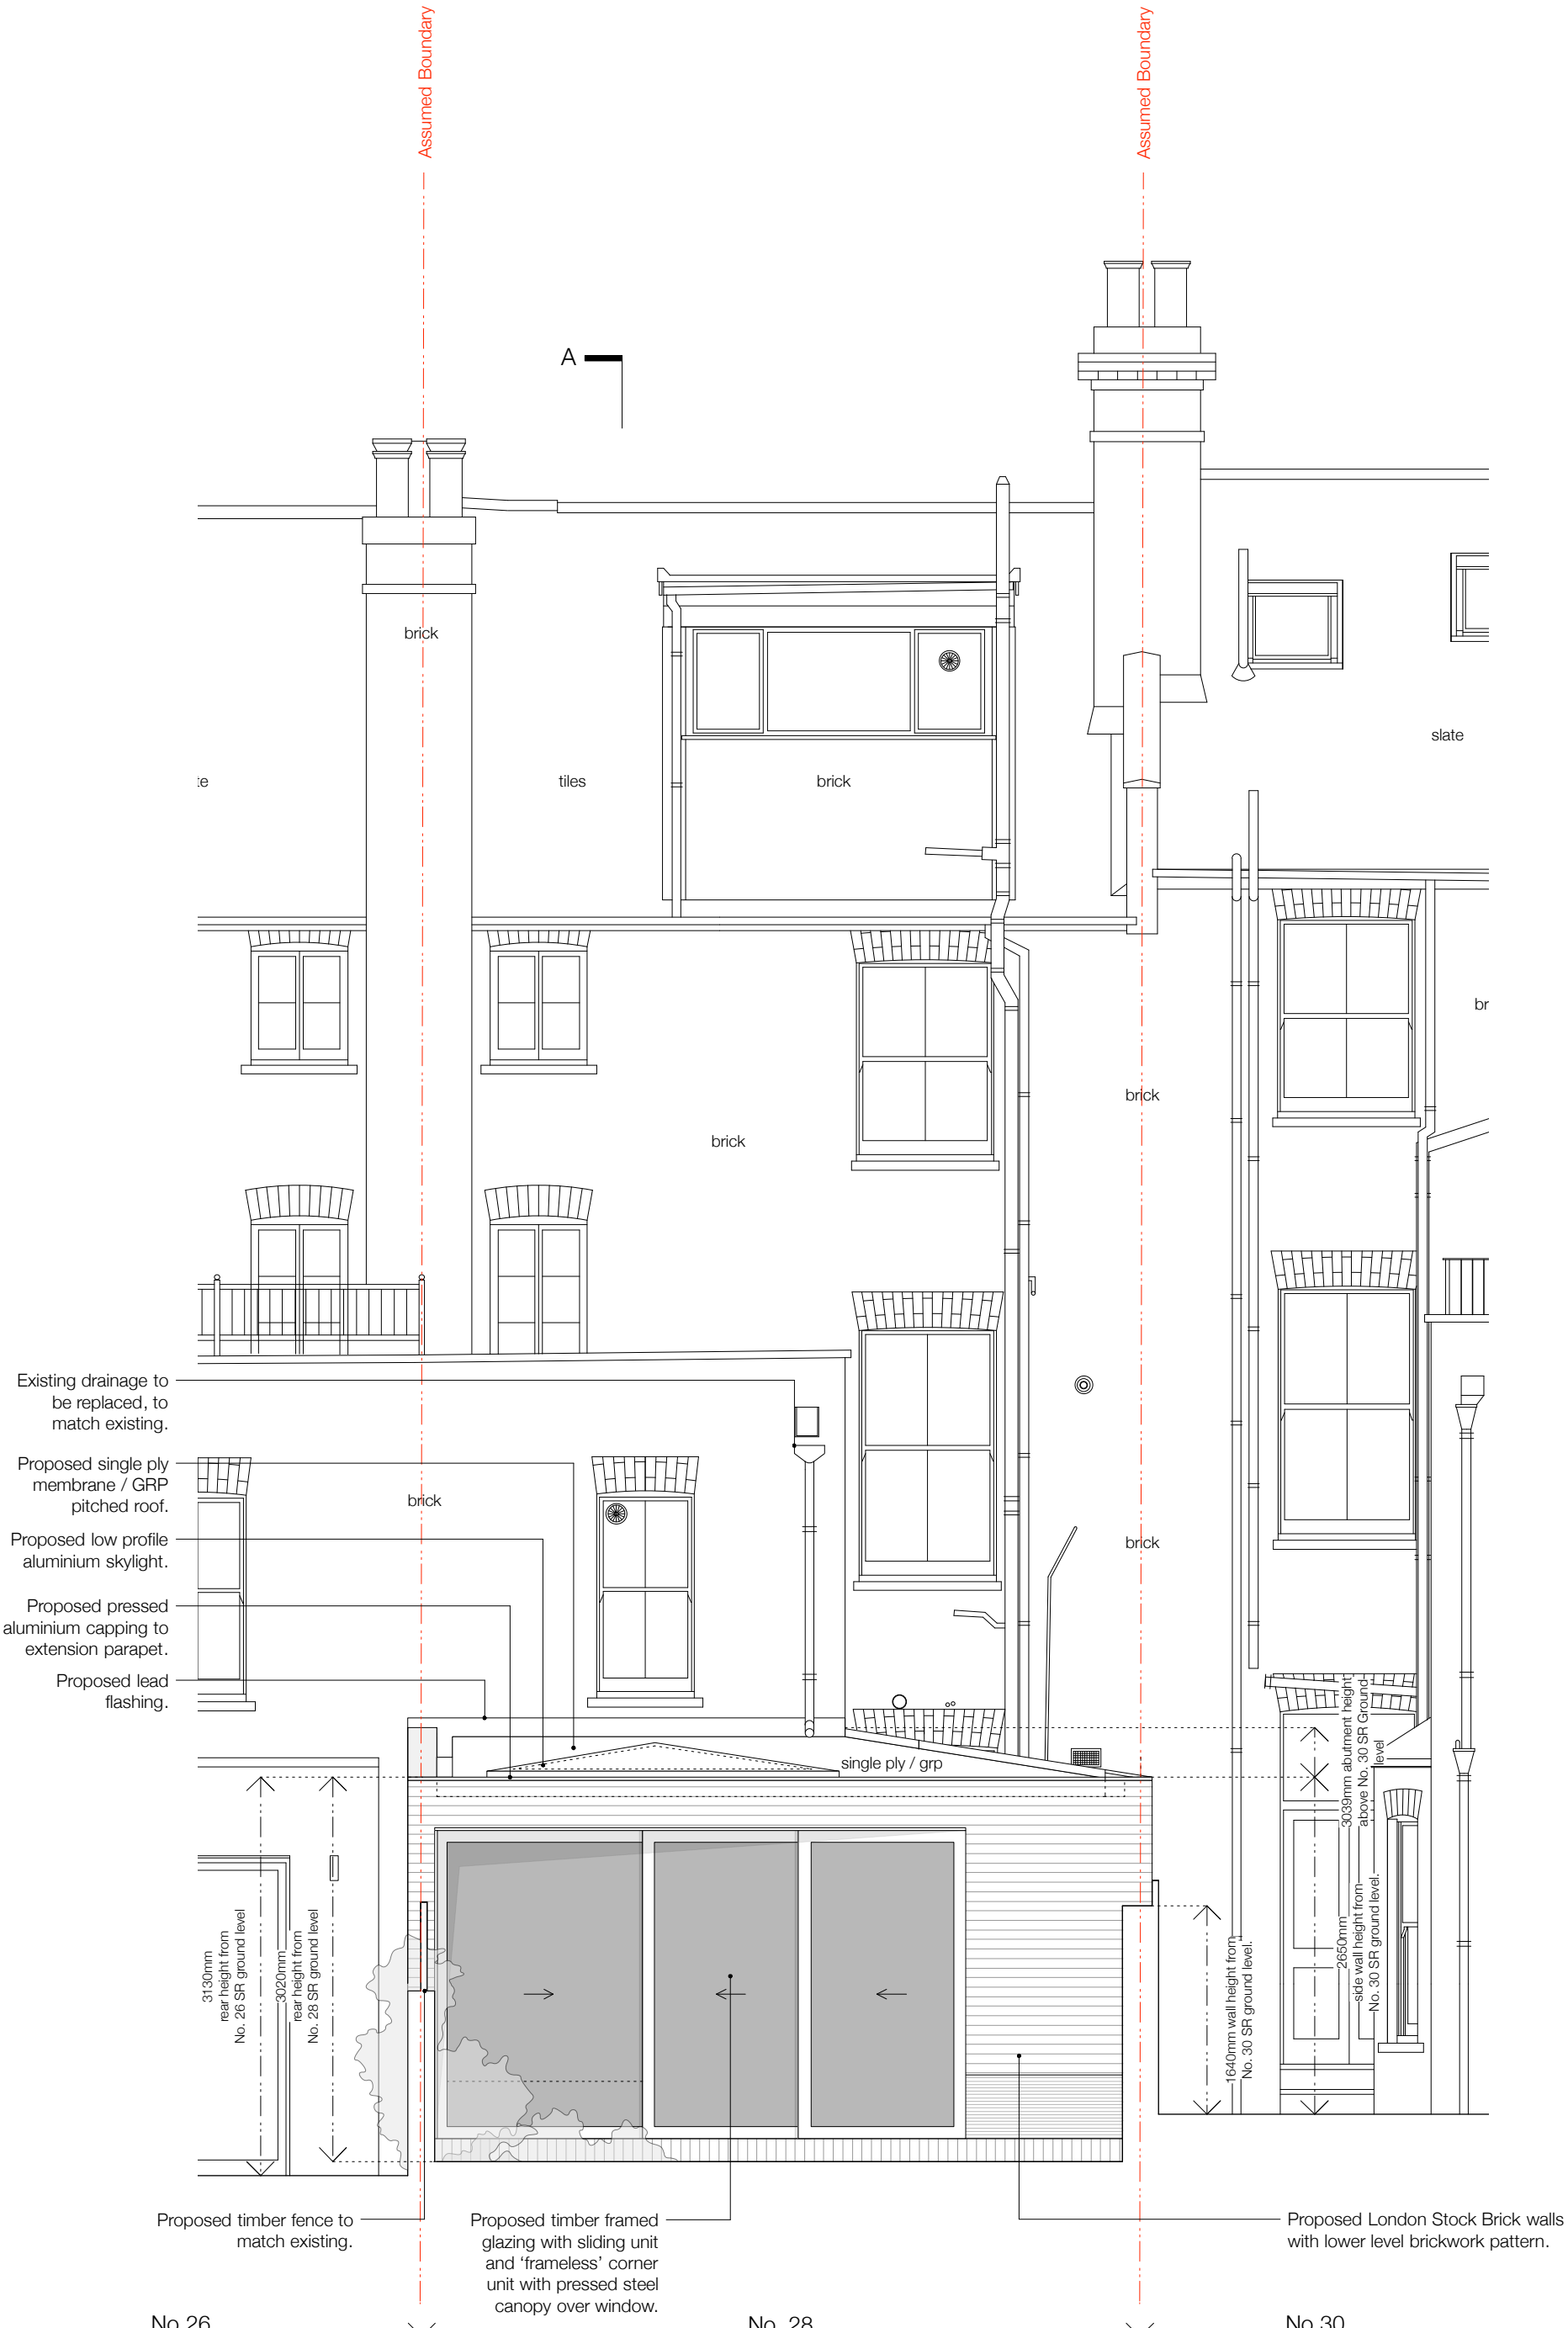

PROPOSED REAR ELEVATION

0 1 2m

scale 1:50

STUDIO MCLEOD

The Studio
320 Kilburn Lane
London W9 3EF

+44 (0)20 8968 5232
info@studiomcleod.com

notes

revisions:

to be read in conjunction with all other information issued by other consultants. drawing not to be scaled - contractors must verify all dimensions on site before commencing work, any discrepancies to be reported to the designer. drawing to be read in conjunction with all other relevant drawings. all dimensions in mm unless otherwise stated

Studio McLeod Architecture Limited: The Studio, 320 Kilburn Lane, London, W9 3EF. Registered in England. Company Number 08474700

28 SHIRLOCK ROAD, LONDON, NW3 2HS

PROPOSED REAR ELEVATION

drawing no.	**164/PL/105**	rev.	-
scale	1:50@A3		
date	26 MARCH 2018		
status	PLANNING		