Furniture style

CHAIR 500 X 500mm
TABLE 750mm DIA

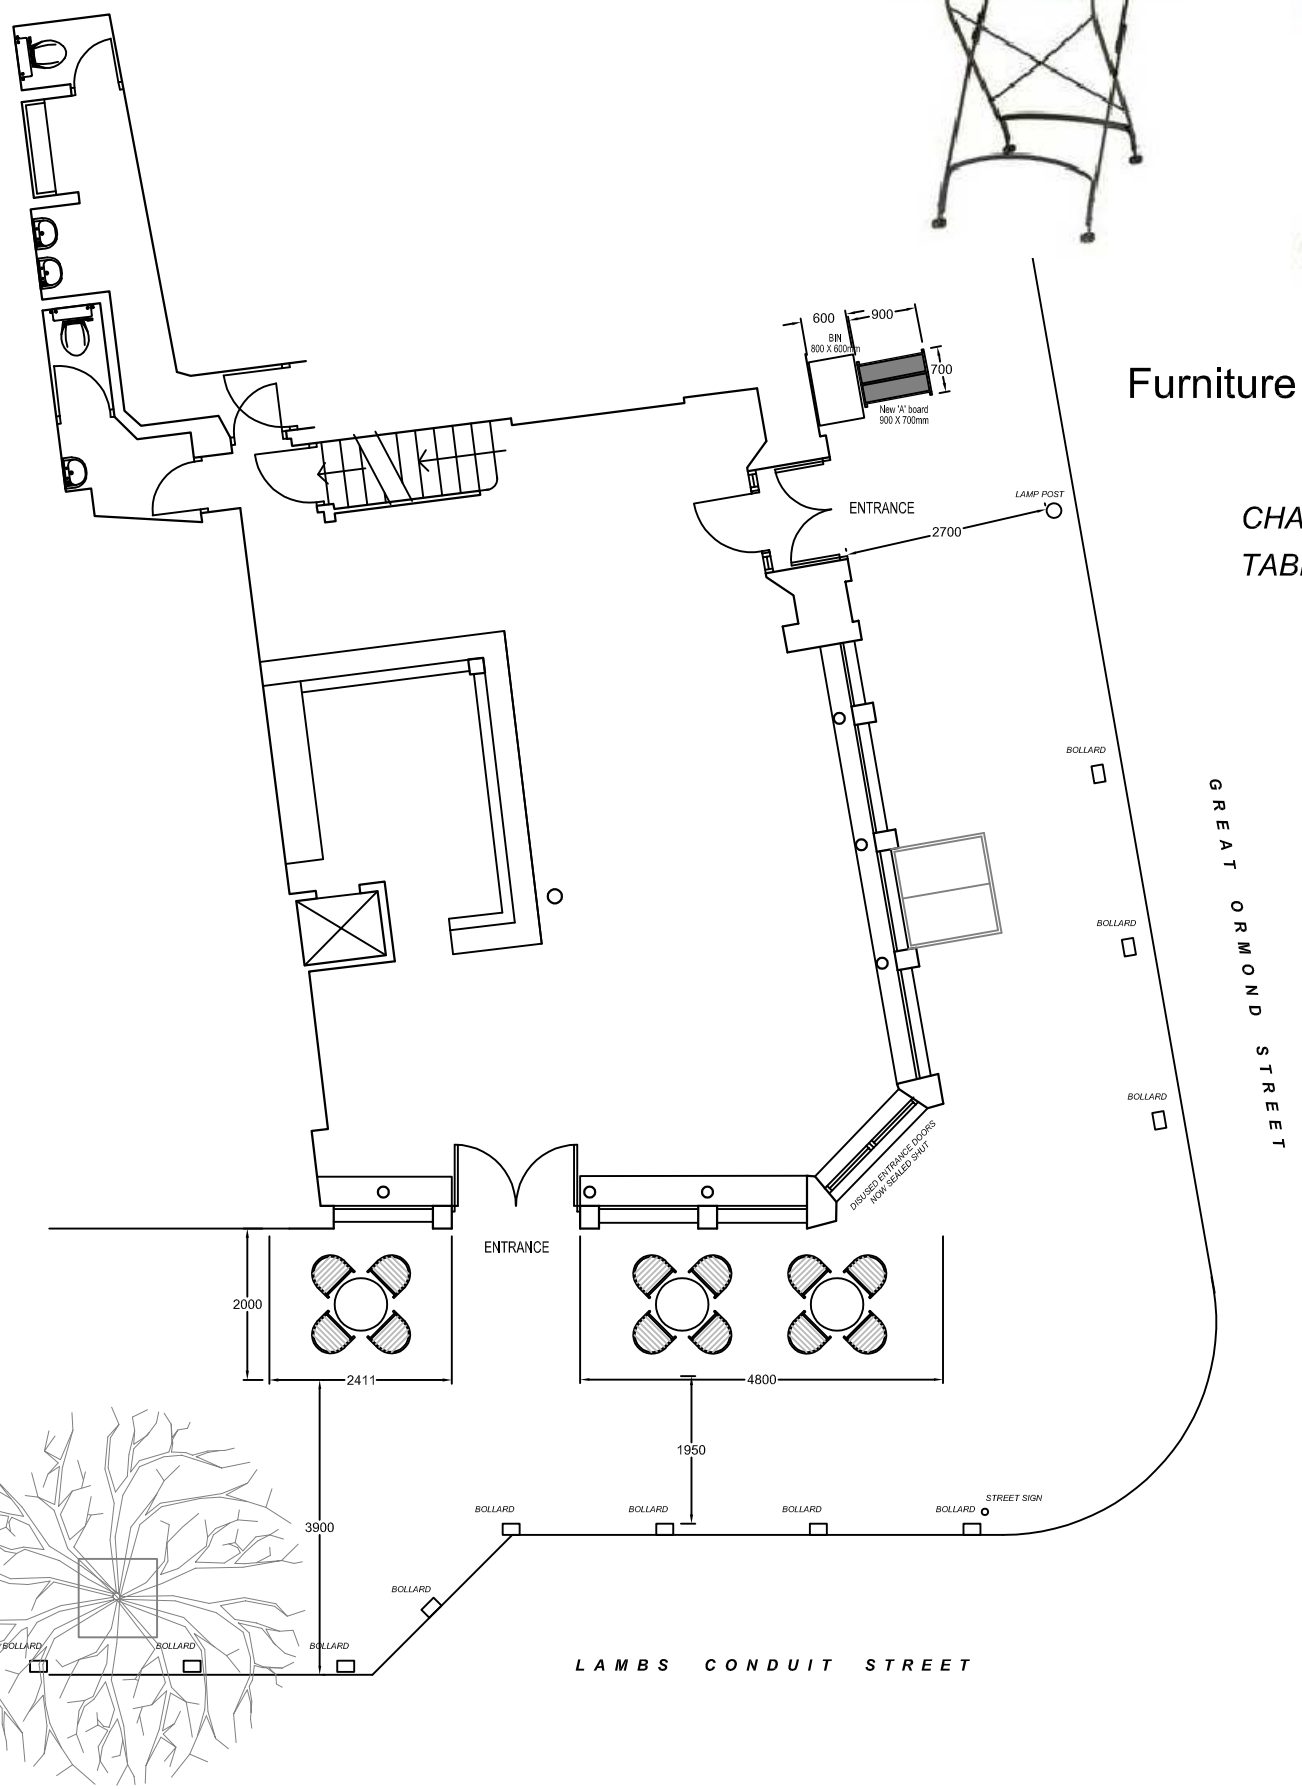

Proposed pavement plan - Scale 1:100

Site location plan - Scale 1:1250

External existing photograph

November 2016

Rev: C

Drawing Number: 3072-80

Scale: As shown

The PERSEVERANCE
63 Lambs Conduit Street, London. WC1N 3NB

Project :

NOTE: CONTRACTORS ARE TO CHECK ALL SIZES AND DIMENSIONS BEFORE SETTING OUT ANY SITE OR SHOPWORK ANY ERRORS OR DISCREPANCIES TO BE REPORTED AND RESOLVED BY THE SITE SPECIFIC PROJECT DESIGNER / BUILDER AND RESPECTIVE AGENTS.

Pembrook Design
Summit House, Horsecroft Road, The Pinnacles, Harlow, Essex. CM19 5BN
Tel: 01279 433888. Fax: 01279 433889.