NORTH
0 0.5m 1m 2m 2.5m

PLANNING

GENERAL NOTES

Note: All original features such as cornices & skirting boards to be retained throughout unless otherwise noted

KEY:

- Existing original walls to be retained
- Existing modern fabric to be retained
- Modern items being removed as a part of a soft strip out not requiring listed building consent
- Modern fabric to be demolished
- Original walls to be demolished

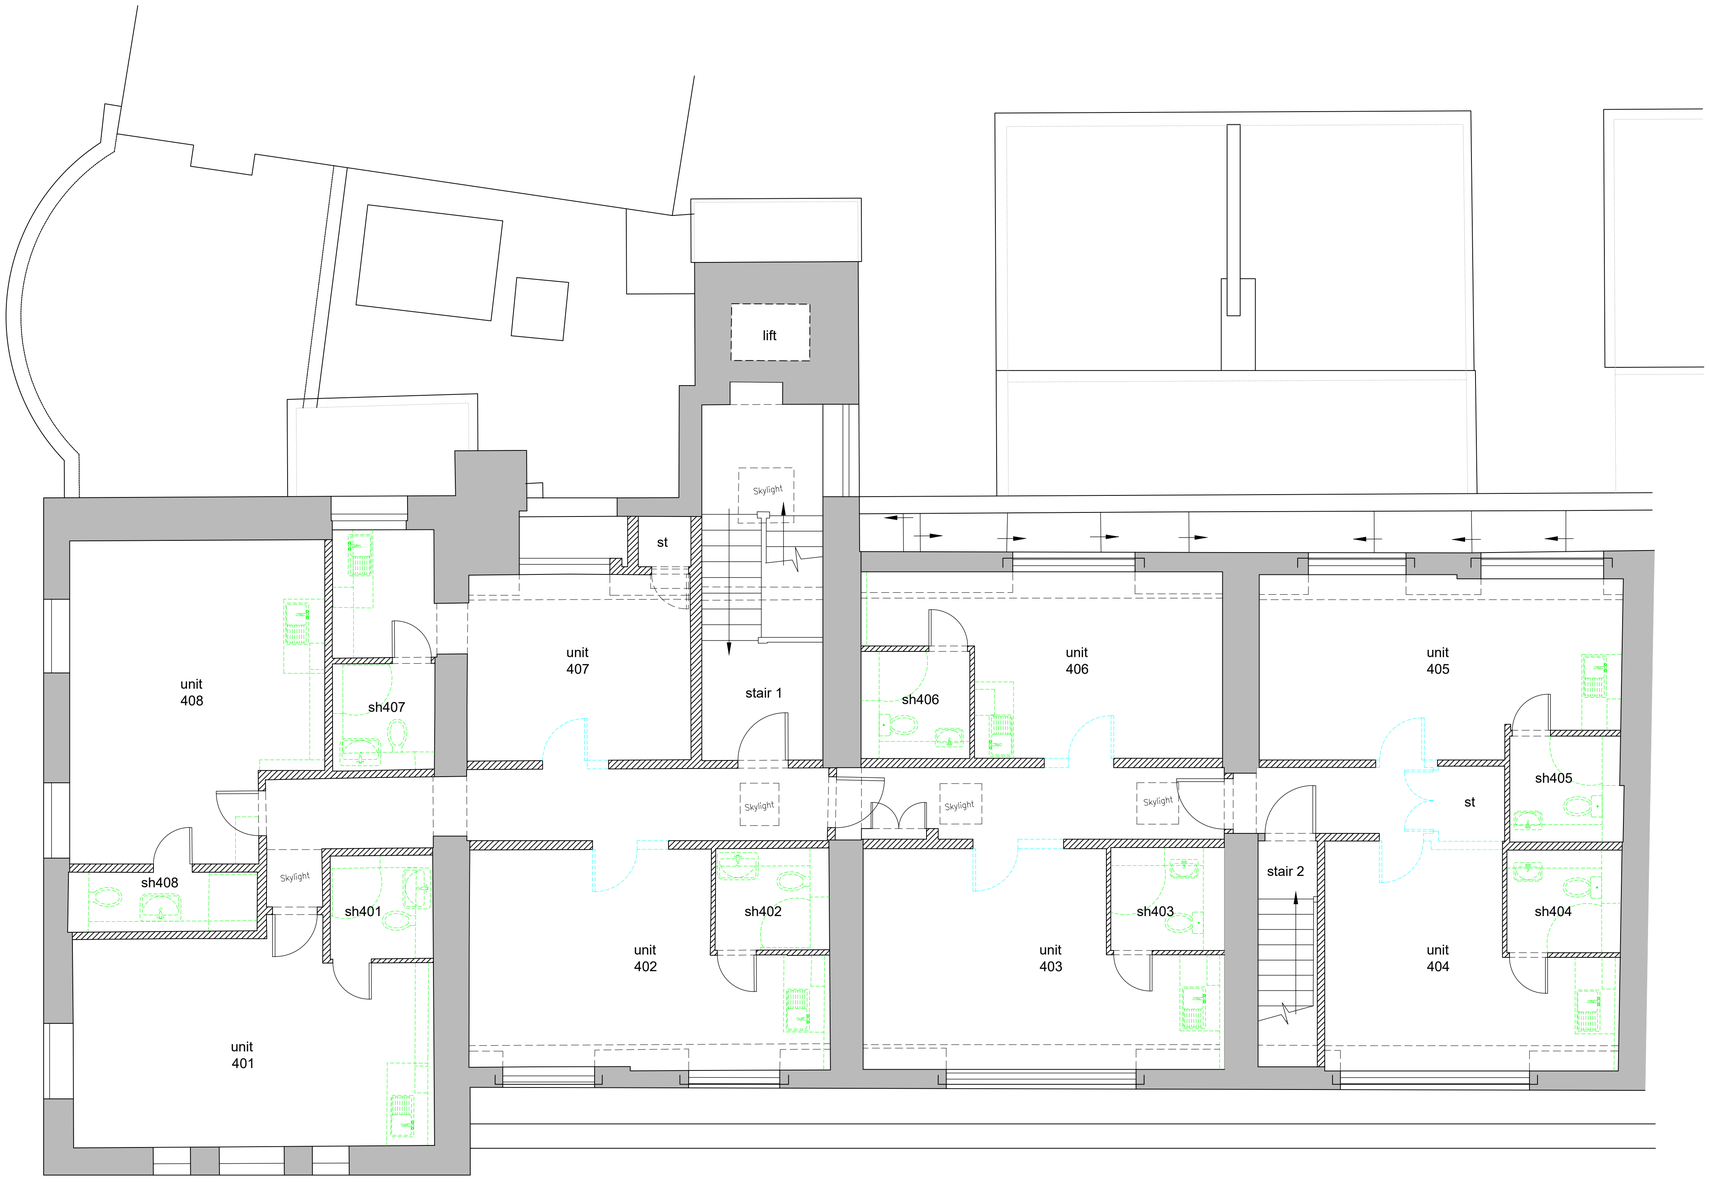

01 Existing fourth floor plan
1:50 @ A1 / 1:100 @ A3

rev	date	drawn	checked	description
A	2018.03.27	db	lg	key revision, units 407, 408

modulor studio
5a Iliffe Yard
London. SE17 3QA
t: +44 (0)20 7193 1717
e: www.modulor-studio.co.uk

client.
SAV GROUP

project address.
Vernon Hse, 5-8 St.Marks Sq, NW1 7TN

drawing title.
Existing Fourth Floor Plan showing demolition

scale.
1:50 @ A1 / 1:100 @A3

job no. 17023 | dwg no. PL1 014 | revision A

©2013 do not scale from drawing report discrepancies immediately