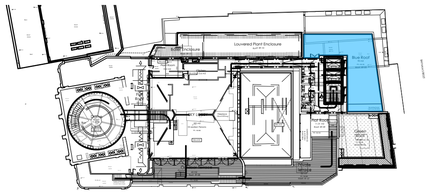

RF-05
FOURTH FLOOR

ROOF AREA : 90sqm
ROOF TYPE : "BLUE ROOF" (no fall required)
SUPPORTING STRUCTURE : PROFILED METAL RC SLAB
WATER PROOFING LAYER : BITUMINOUS FELT
TOP LAYER : CONCRETE PAVERS ON PEDESTAL
INSULATION LAYER : U-VALUE 0.13 W/m2K
TOTAL BUILD-UP ABOVE SSL : 320mm approx.

1:75

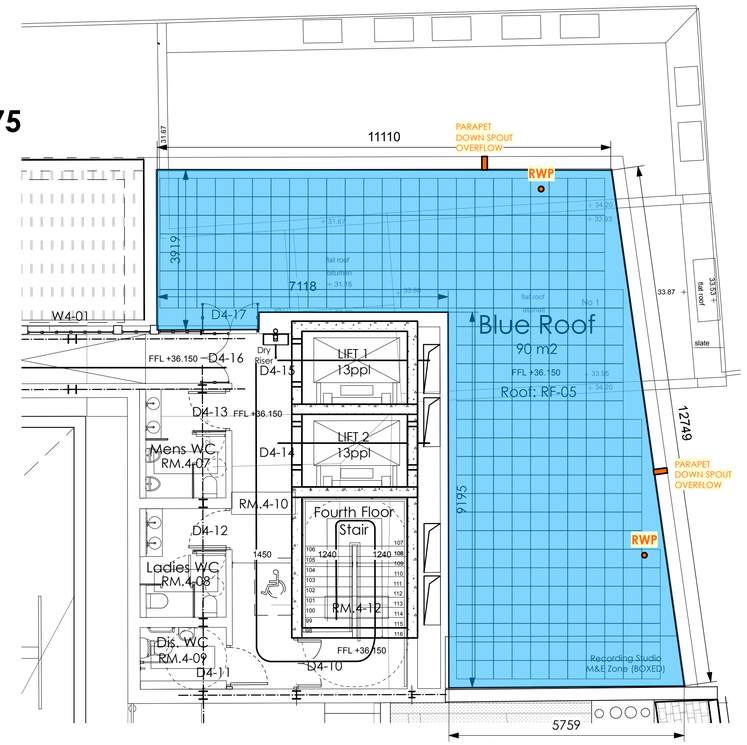

GREEN ROOF DRAINAGE LAYOUT : REFER TO RTKA S-M406

Copyright: All rights reserved. This drawing must not be reproduced without permission.

Only the original drawing should be relied upon. Contractors, subcontractors and suppliers must verify all dimensions on site before commencing any work or making any shop drawings.

All shop drawings to be submitted to the architect for comment prior to fabrication.

This drawing is to be read in conjunction with the Architect's specification, bills of quantities / schedules, structural, mechanical & electrical drawings and all discrepancies are to be reported to the architect.

Do not scale from this drawing. Dimensions are in millimetres unless otherwise stated.

revision / date / amendments

A / 20.02.2018 / Pavers added on plan

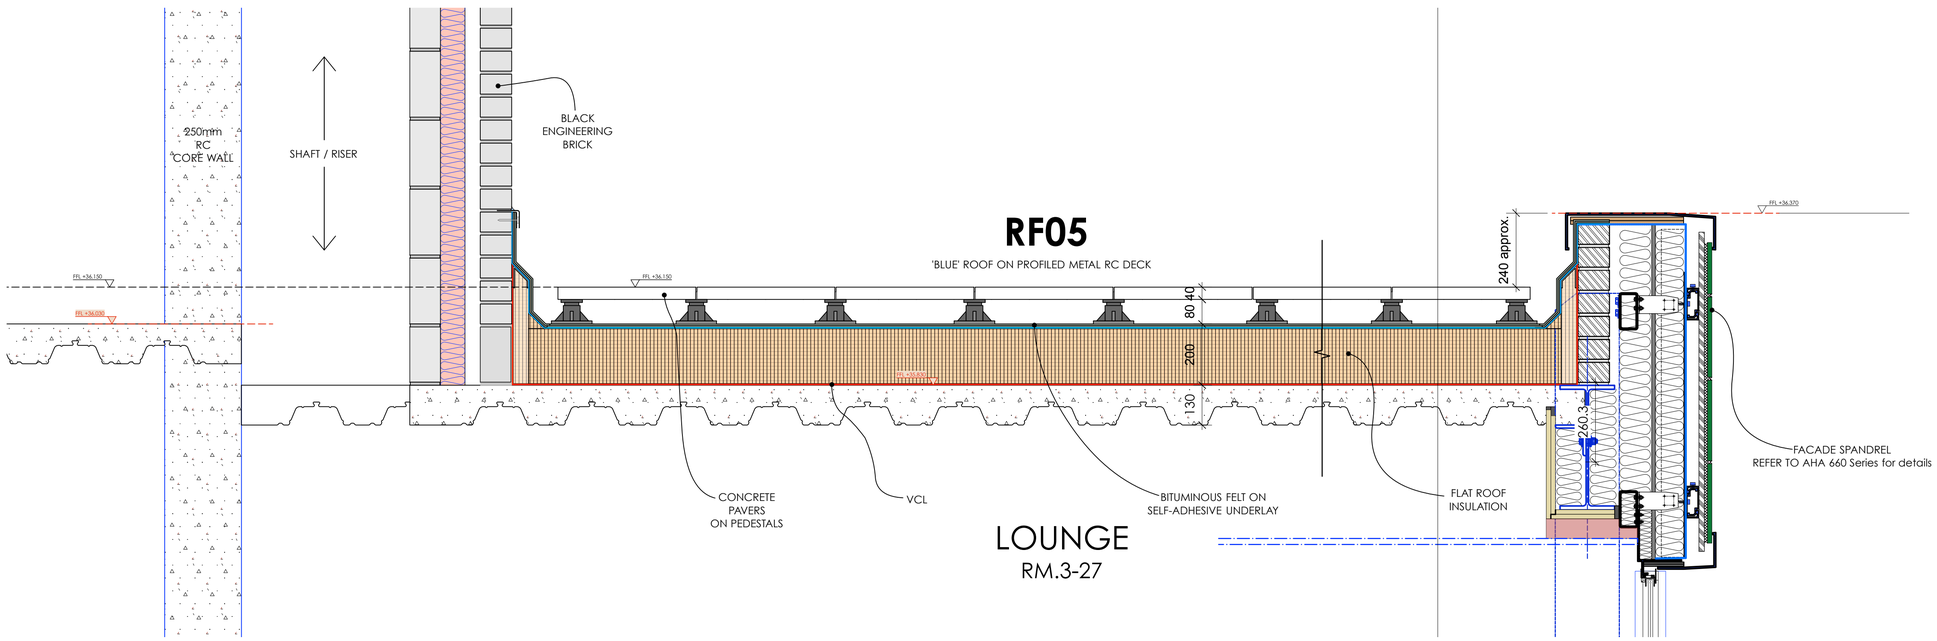

RF-05

02.02.18

0 100 200 300 400 500 800mm

STAGE 4

Archer Humphryes Architects

Basement
Central House
142 Central Street
London, United Kingdom
EC1V 8AR
T : +44 (0) 20 7251 8555

project title KOKO + Hope & Anchor + Bayham Place Camden, London		
drawing title ROOF RF-05 DETAILS	scale 1:10 @A1	date 06.02.18
	drawn PD	checked DA
drawing number AHA/ KKC / PR /905	revision A	