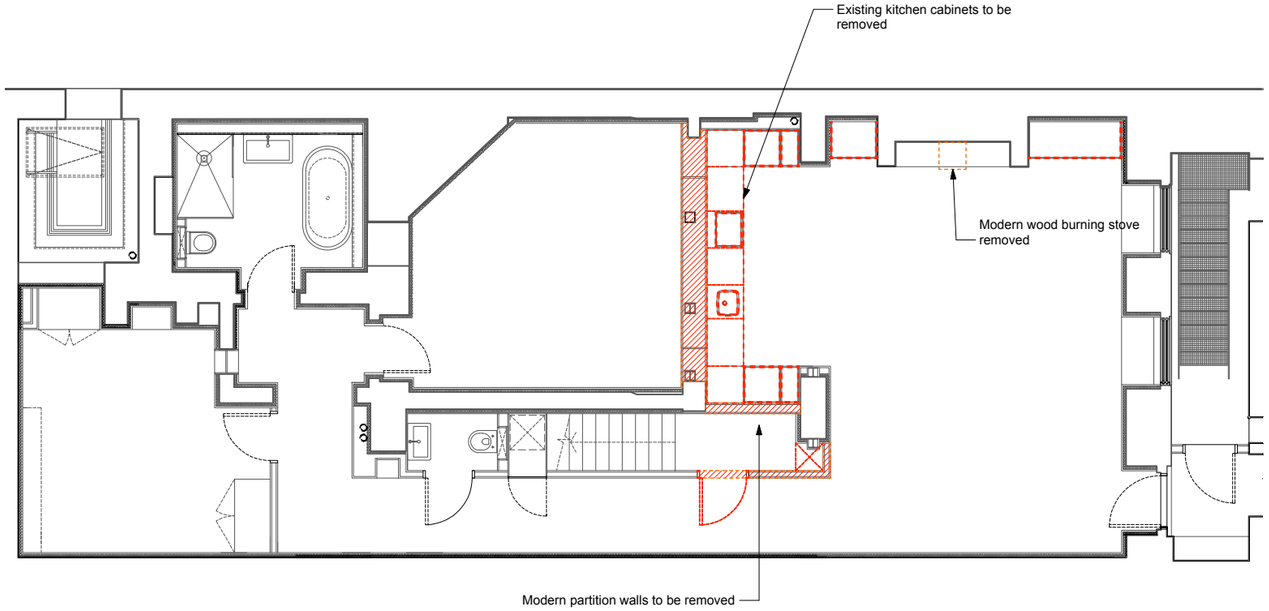

1 Existing Basement Plan
Scale: 1:50

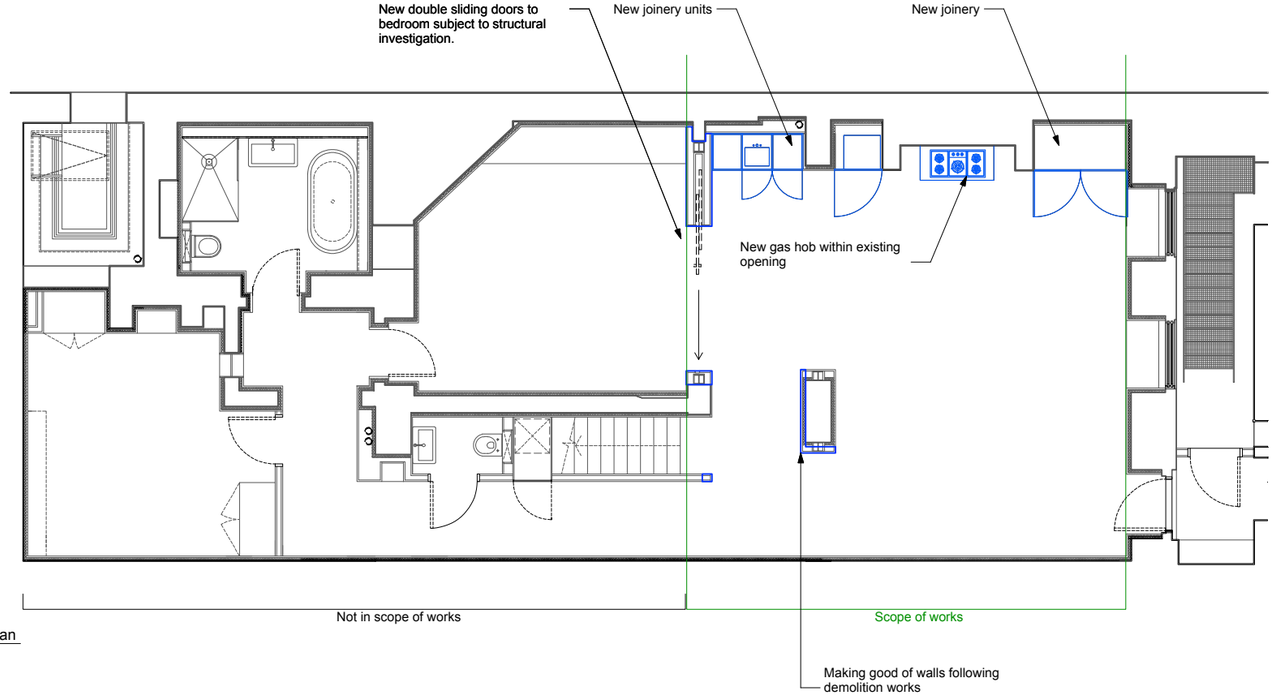

2 Proposed Basement Plan
Scale: 1:50

Proposed demolition

Proposed new walls

0 1 2 3 4 5 10m

N

Transit Studio
Unit F/H, Leroy House, 436 Essex Rd,
London, N1 3QP

020 3877 0006

hello@transitstudio.co.uk
transitstudio.co.uk

Revisions

Project
12 Great James Street

Client
Gian & Karolina Fazio

Drawing Title
Basement Plans

Scale	Date Created
1:50 AT A1	06/02/2018

Drawing Number
170130/GA/001

Revision	Revision Date
-	

Drawn By	Checked By
SH	BMS

Do not scale from drawing, all dims to be checked on site. Report omissions and discreptancies to transit studio immediately