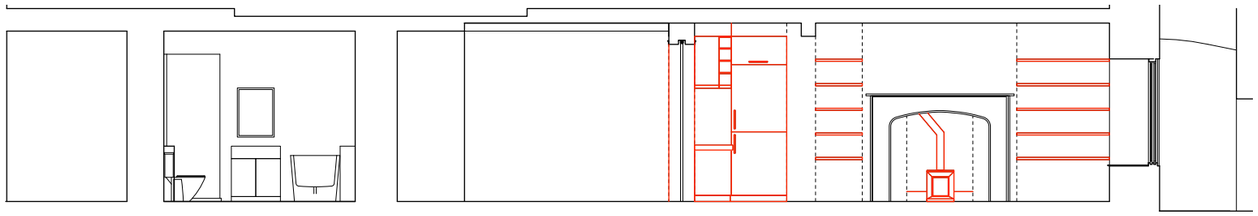

1 Existing Basement Elevation AA
Scale: 1:50

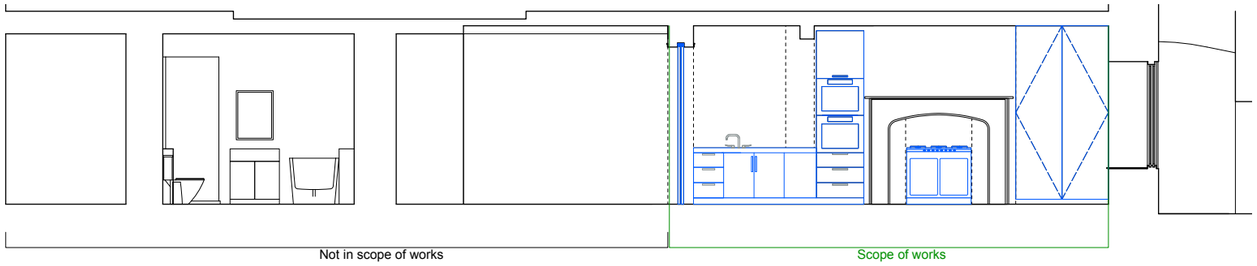

2 Proposed Basement Elevation AA
Scale: 1:50

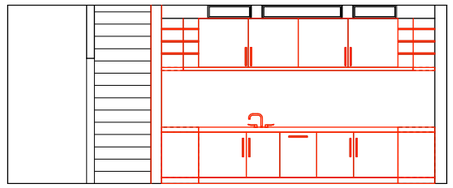

3 Existing Basement Elevation CC
Scale: 1:50

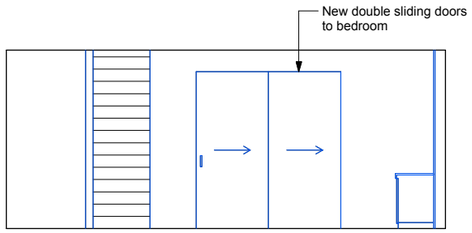

4 Proposed Basement Elevation CC
Scale: 1:50

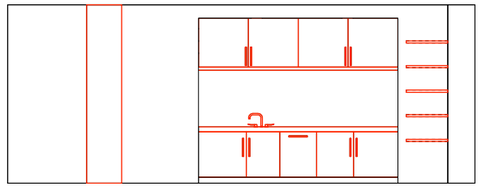

5 Existing Basement Elevation DD
Scale: 1:50

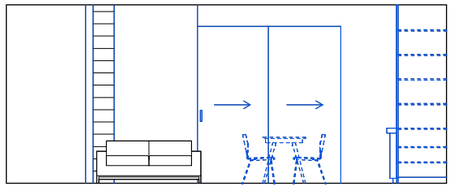

6 Proposed Basement Elevation DD
Scale: 1:50

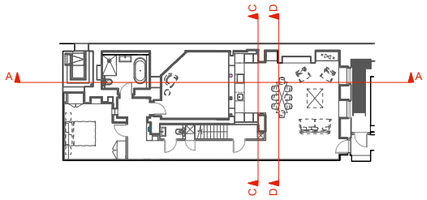

7 Key Plan (Existing)
Scale: 1:200

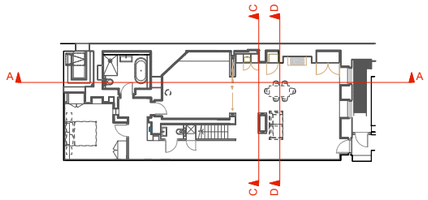

8 Key Plan (Proposed)
Scale: 1:200

Proposed demolition

Proposed new walls

0 1 2 3 4 5 10m

Transit Studio
Unit F/H, Leroy House, 436 Essex Rd,
London, N1 3QP

020 3877 0006

hello@transitstudio.co.uk
transitstudio.co.uk

Revisions

[redacted]

Project
12 Great James Street

Client
Gian & Karolina Fazio

Drawing Title

Basement Elevations

Scale	Date Created
1:50 AT A1	06/02/2018

Drawing Number
170130/GA/004

Revision	Revision Date
-	

Drawn By	Checked By
SH	BMS

Do not scale from drawing, all dims to be checked on site. Report omissions and discrepancies to transit studio immediately