This document and its design content is copyright ©. It shall be read in conjunction with all other associated project information including models, specifications, schedules and related consultants documents. Do not scale from documents. All dimensions to be checked on site. Immediately report any discrepancies, errors or omissions on this document to the Originator. If in doubt ASK.

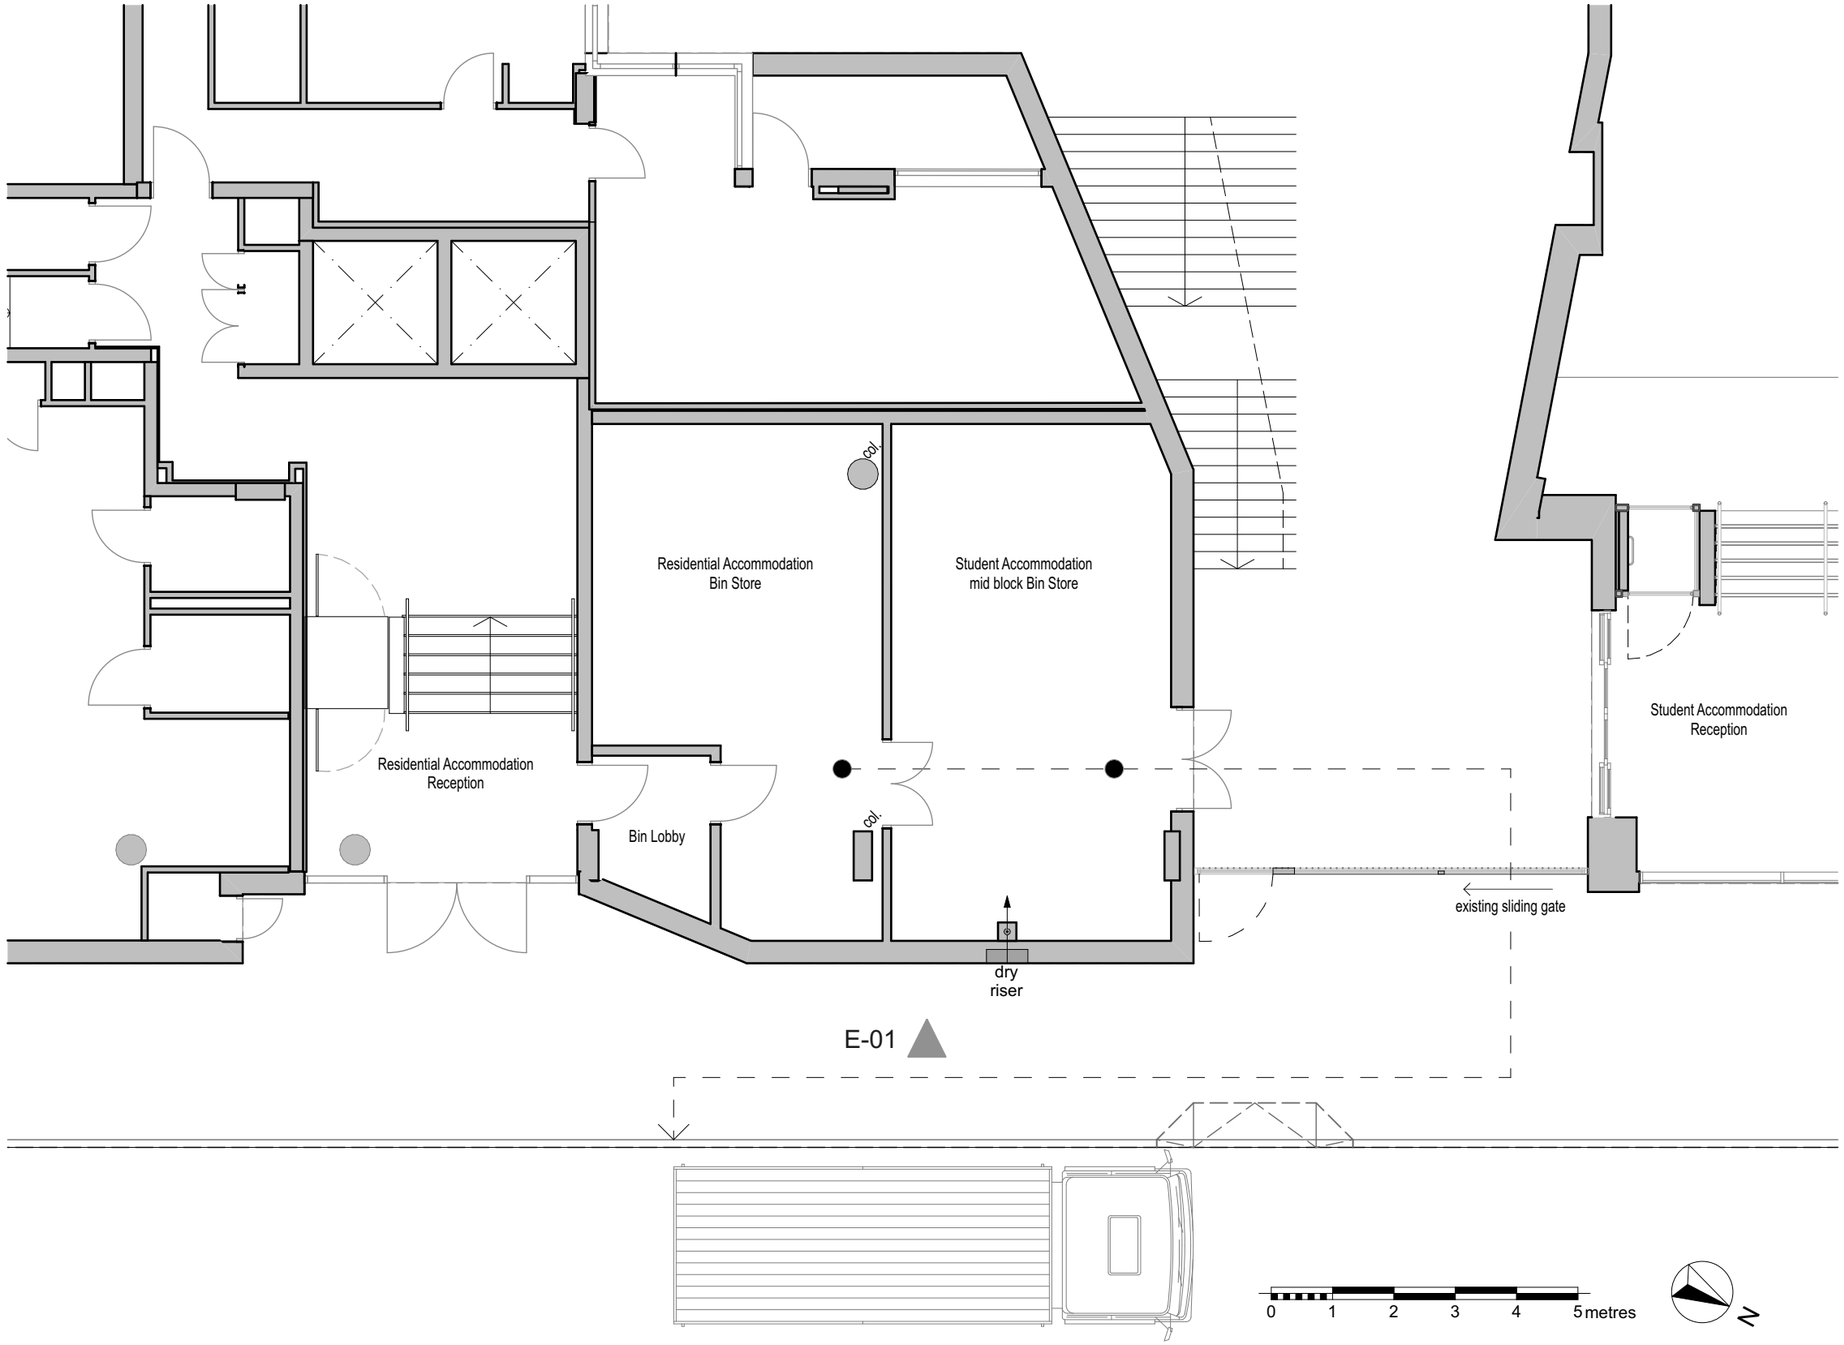

Legend:

Current path of bins to collection point

Current collection vehicle pick up point

REV	BY	AMENDMENT	DATE

STATUS **PLANNING**

START architecture

START Architecture Ltd
Lake View House | Wilton Drive
Tournament Fields | Warwick CV34 6RG
enquiries@startarchitecture.co.uk
www.startarchitectureltd.co.uk
Tel: 01926 675186
Registered in England and Wales No.10019880
Registered Office: Greville House | 10 Jury Street
Warwick CV34 4EW

CLIENT
Urbanest UK Ltd.

PROJECT
Proposed Bin Store Doors
Block A
Urbanest St. Pancras
103b Camley Street
London N1C 4BN

DRAWING
Existing Ground Floor Plan

DATE	19/04/2018	CHK
A3 SCALE	1:100	DRN JG
PROJECT **0042**	DRAWING No. **A-203**	REV **01**