This drawing is the copyright of MG Project Management and may not be copied, altered or reproduced in any way or passed to a third party without written permission. All dimensions are to be checked on site before commencing work and any discrepancies should be reported to the project manager immediately.

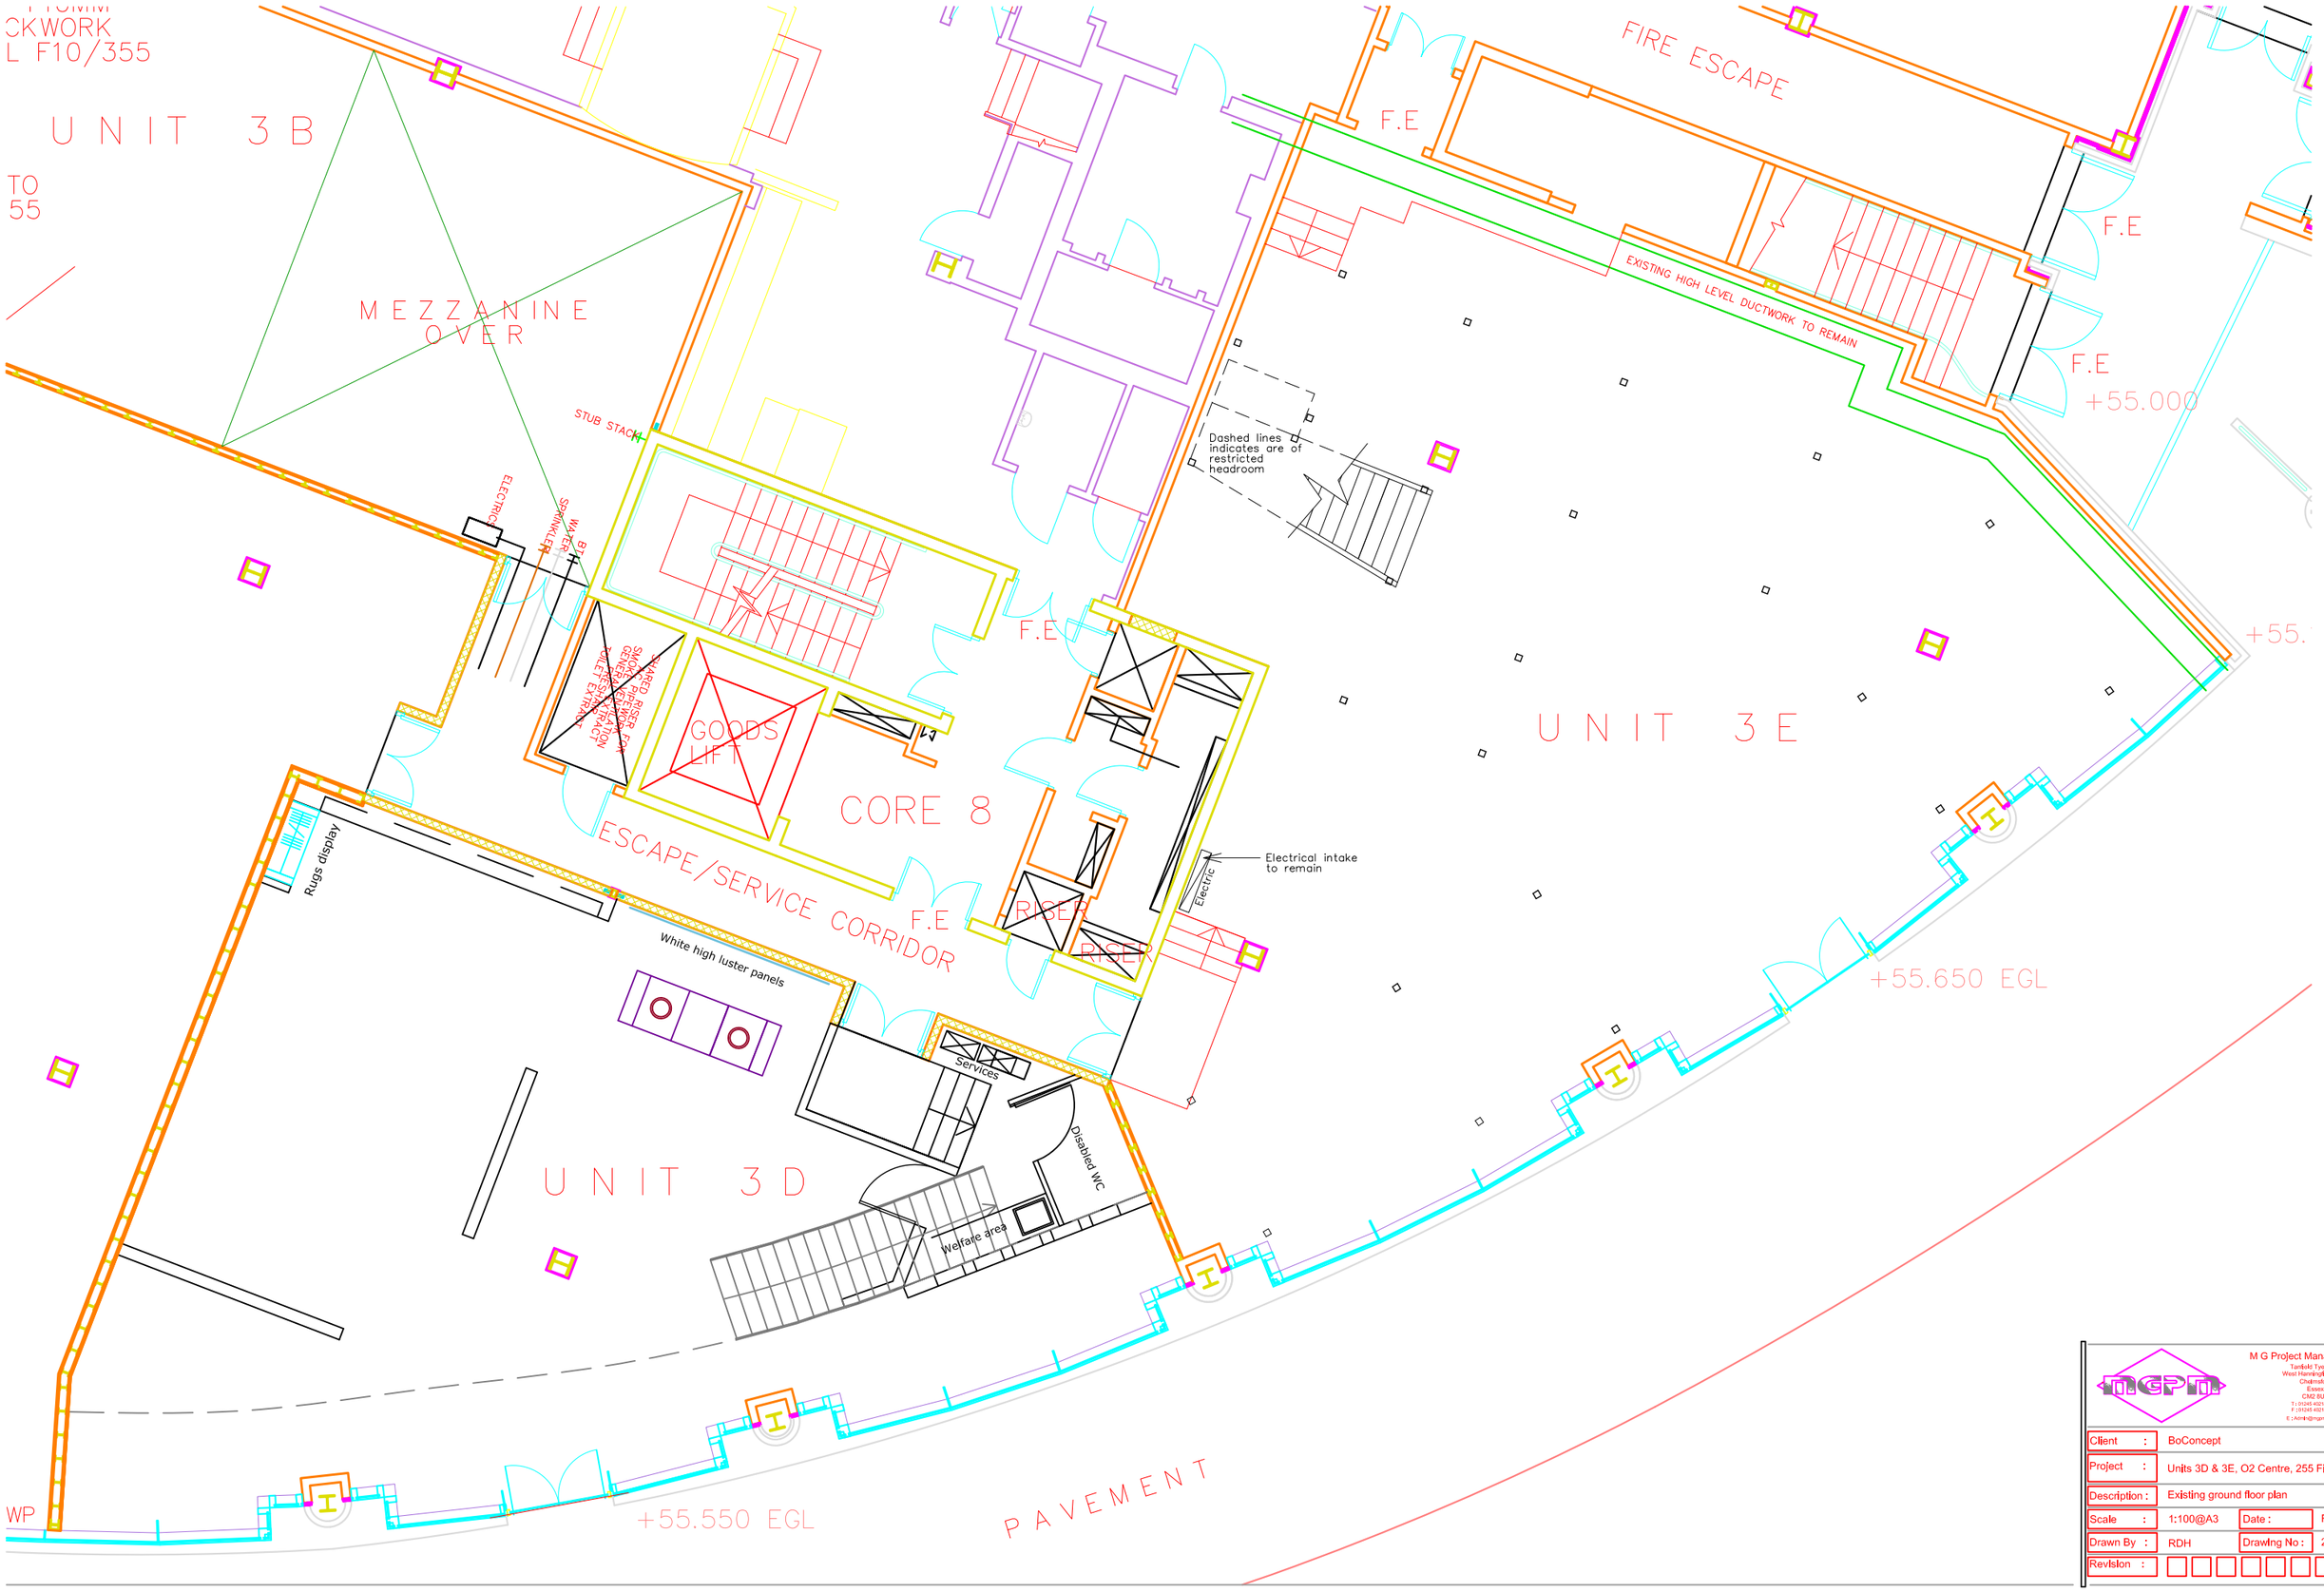

M G Project Management Ltd.
Tanfield Tye Farm
West Hanningfield Road
Chelmsford
Essex
CM2 8UD
T : 01245 402180
F : 01245 402199
E : Admin@mgpm.com

Client :	BoConcept		
Project :	Units 3D & 3E, O2 Centre, 255 Finchley Road		
Description :	Existing ground floor plan		
Scale :	1:100@A3	Date :	Feb 2018
Drawn By :	RDH	Drawing No :	2911-L-01
Revision :			