PLEASE NOTE:-
ALL STRUCTURAL OPENING DIMENSIONS TO BE CHECKED ON-SITE PRIOR TO MANUFACTURE

PLEASE NOTE:-
TOLERANCE AT HEAD BASED UPON STRUCTURE DEFLECTION OF L/500 MAX (12mm MAX)

DRAWING TO BE PRINTED IN COLOUR

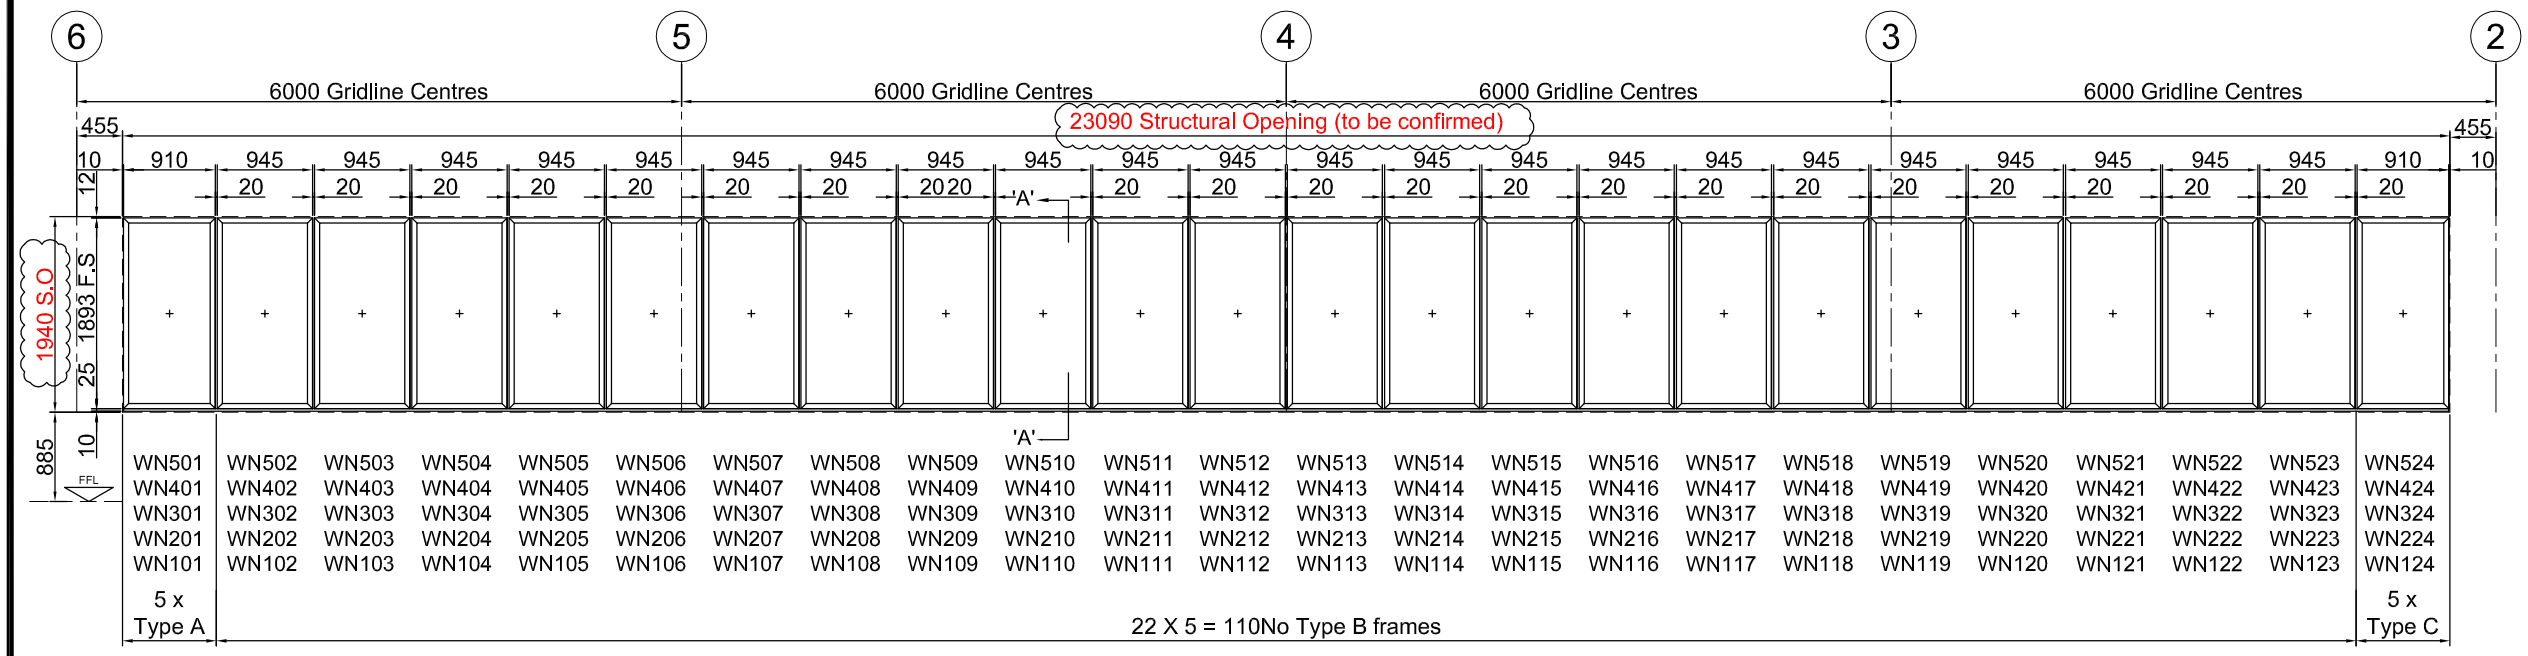


NORTH ELEVATION RIBBON WINDOWS 1st-5th FLOORS

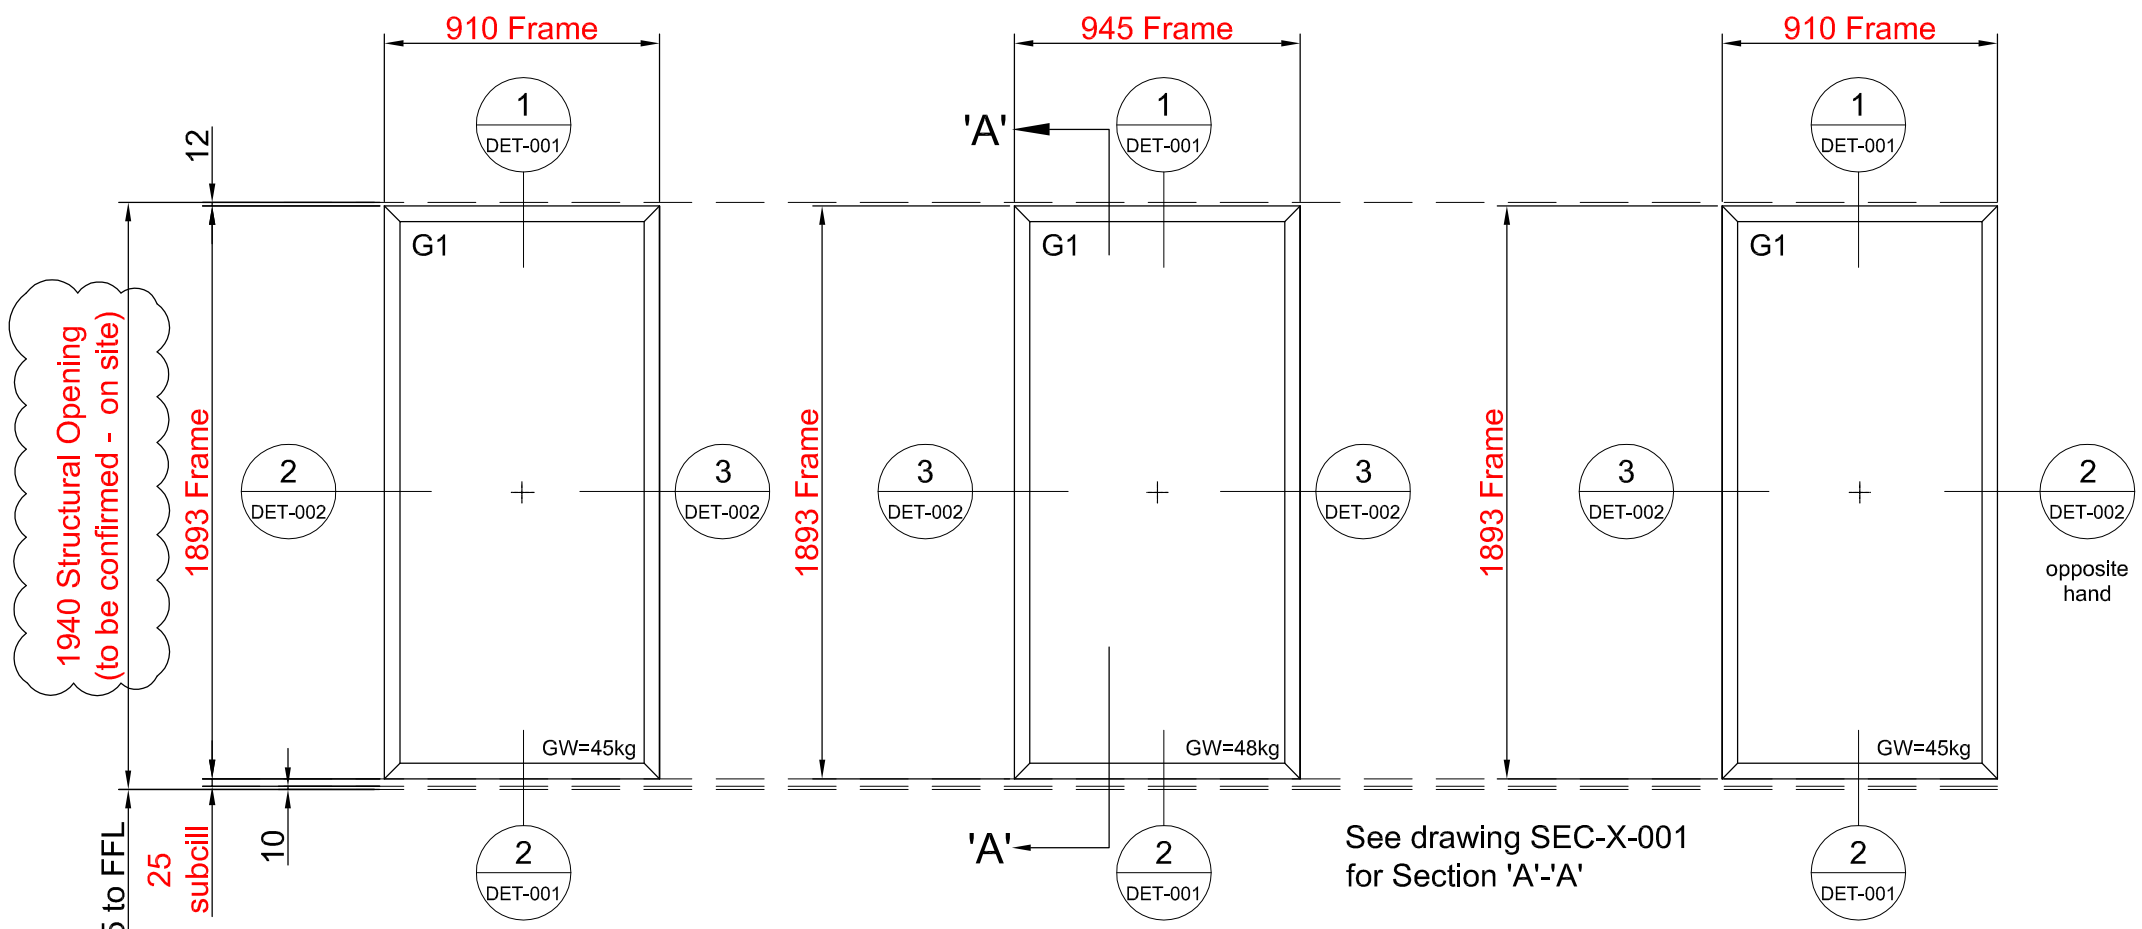


TYPE A FRAMES - 5No required thus (LH SIDE)

TYPE B FRAMES - 110No required thus (INTERMEDIATES)

TYPE C FRAMES - 5No required thus (RH SIDE)

© Aluminate owns the copyright/design right in this drawing and in respect thereof all rights are hereby reserved.

Unless otherwise indicated on our drawings no structural calculations have been carried out by Aluminate. It is the client's responsibility to ensure the structural support is adequate for these loads

IF IN DOUBT ASK | DO NOT SCALE

## Specifications

SYSTEMS:-

KAWNEER AA541 WINDOW SYSTEM COMPRISING

OUTER FRAME 3000595
GLAZING BEAD 694207 (TO SUIT 28MM GLAZING)
SUBCILL 3000629
COUPLING 3000621

ALL FABRICATED AND INSTALLED TO KAWNEER RECOMMENDATIONS AND PROCEDURES

COLOURS AND FINISHES:-
WINDOWS, SUBCILL & CILL PRESSINGS
PPC COATED TO RAL 7046 Telegrey 2 MATT FINISH (30% Gloss) (60 MICRONS)

VERTICAL CAPPING DETAIL (see 3/DET-X-002)
PPC COATED TO RAL 9001 Cream MATT FINISH (30% Gloss) (60 MICRONS)

GLAZING:-
AREAS MARKED G1
28MM DOUBLE GLAZED UNITS COMPRISING:-
6MM CLEAR TOUGHENED OUTER
16MM ARGON FILLED CAVITY WITH BLACK WARM EDGE SPACER
6MM LOW E TOUGHENED INNER

| Revision | Description | Date | By |
|---|---|---|---|
| B | Revised to SR comments | 19/04/18 | PSP |
| A | Revised to SR comments | 12/04/18 | PSP |
| - | First Issue | 29/11/17 | PSP |

Status
FINAL APPROVAL

Aluminate Ltd
Unit 32 British Fields
Ollerton Road, Tuxford
Newark, Notts, NG22 0PQ
T: 01777 717450
E: sales@aluminateuk.com
W: www.aluminateuk.com

ALUMINATE

Client
Synergy Property Group

Project
17255 High Holborn

Title
North Elevation Ribbon Windows 1st to 5th Floors

| Cad File Name | Drawn By | Checked By |
|---|---|---|
| 17255-SCH-X-001 to 003 Windows.dwg | PSP | DSR |
| **Drawing Number** | **Scale @ A3** | **Date** |
| 17255-SCH-X-001 | 1:75/25 | 21-11-17 |
| | | **Revision** |
| | | B |