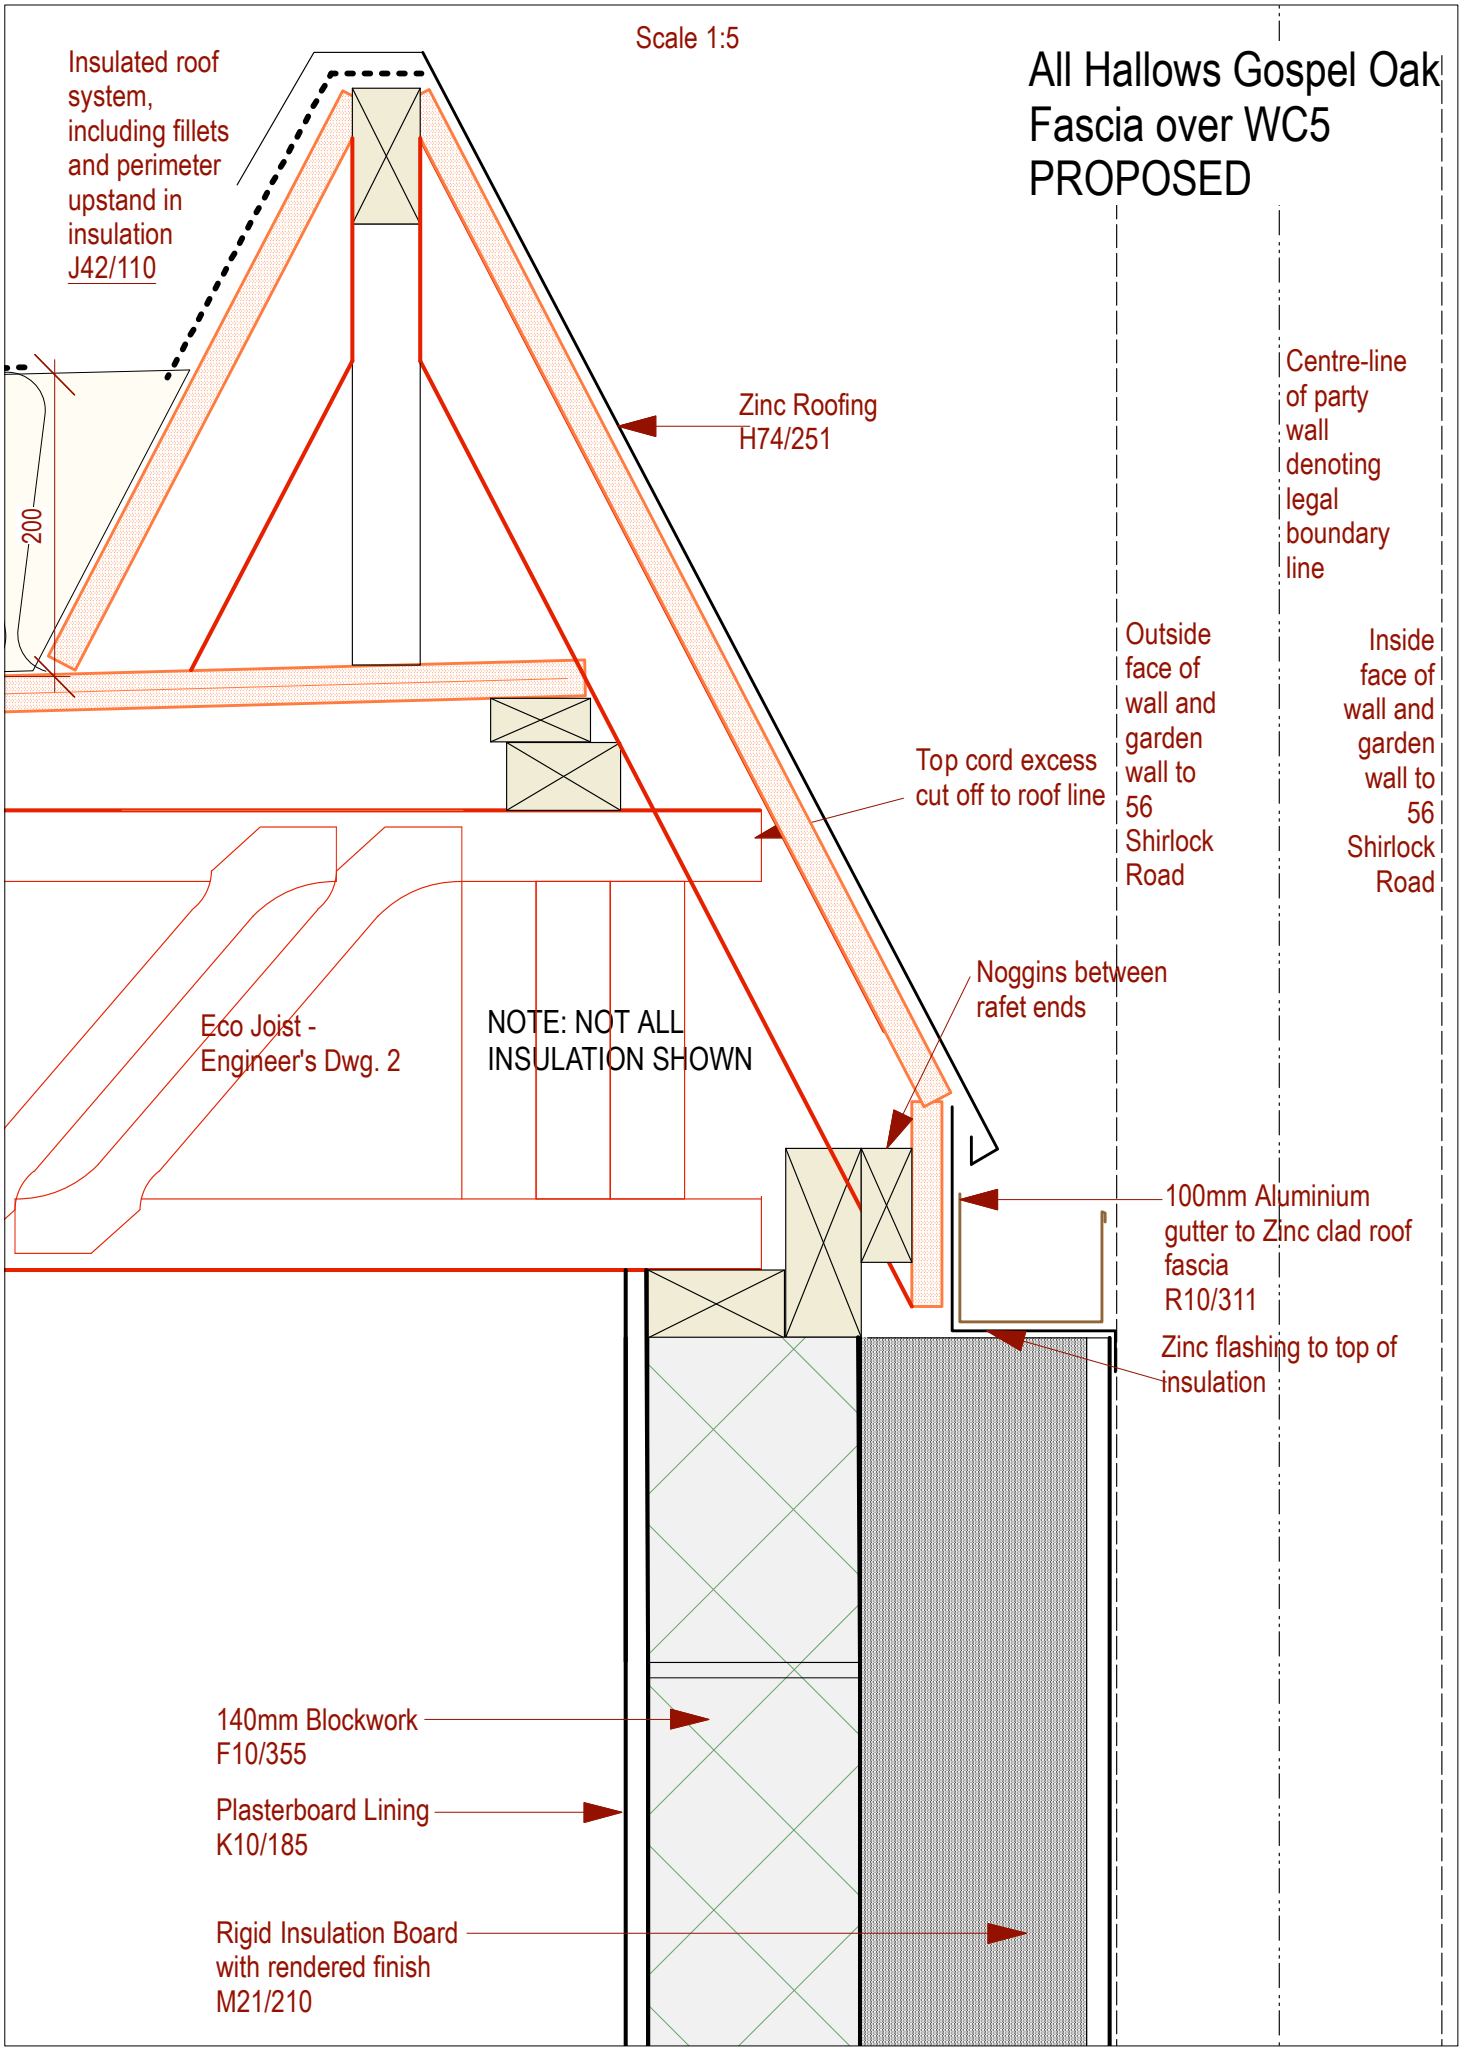
Scale 1:5
All Hallows Gospel Oak
Fascia over WC5
PROPOSED
Insulated roof system, including fillets and perimeter upstand in insulation J42/110
200
Zinc Roofing H74/251
Centre-line of party wall denoting legal boundary line
Outside face of wall and garden wall to 56 Shirlock Road
Inside face of wall and garden wall to 56 Shirlock Road
Top cord excess cut off to roof line
Noggins between rafet ends
Eco Joist - Engineer's Dwg. 2
NOTE: NOT ALL INSULATION SHOWN
100mm Aluminium gutter to Zinc clad roof fascia R10/311
Zinc flashing to top of insulation
140mm Blockwork F10/355
Plasterboard Lining K10/185
Rigid Insulation Board with rendered finish M21/210