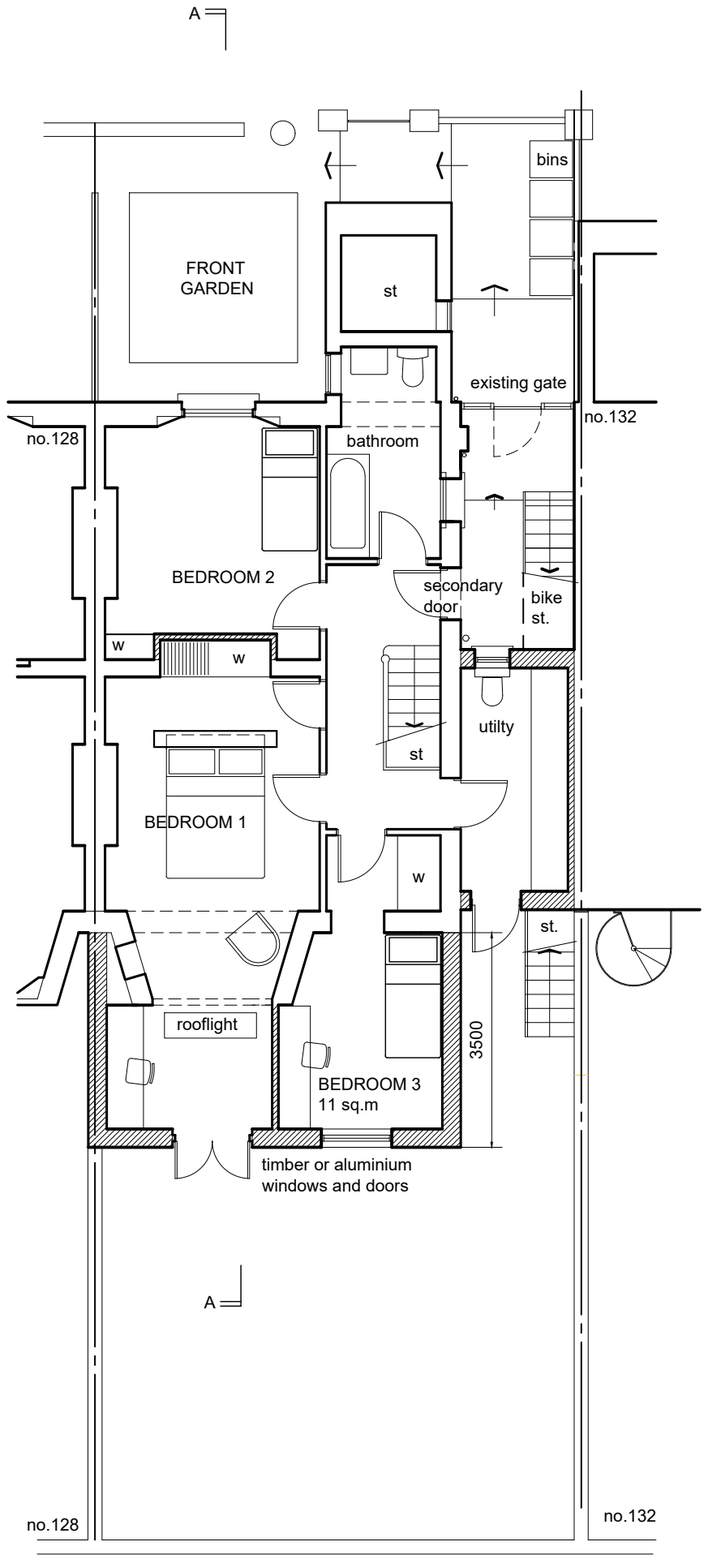

PROPOSED LOWER GROUND PLAN

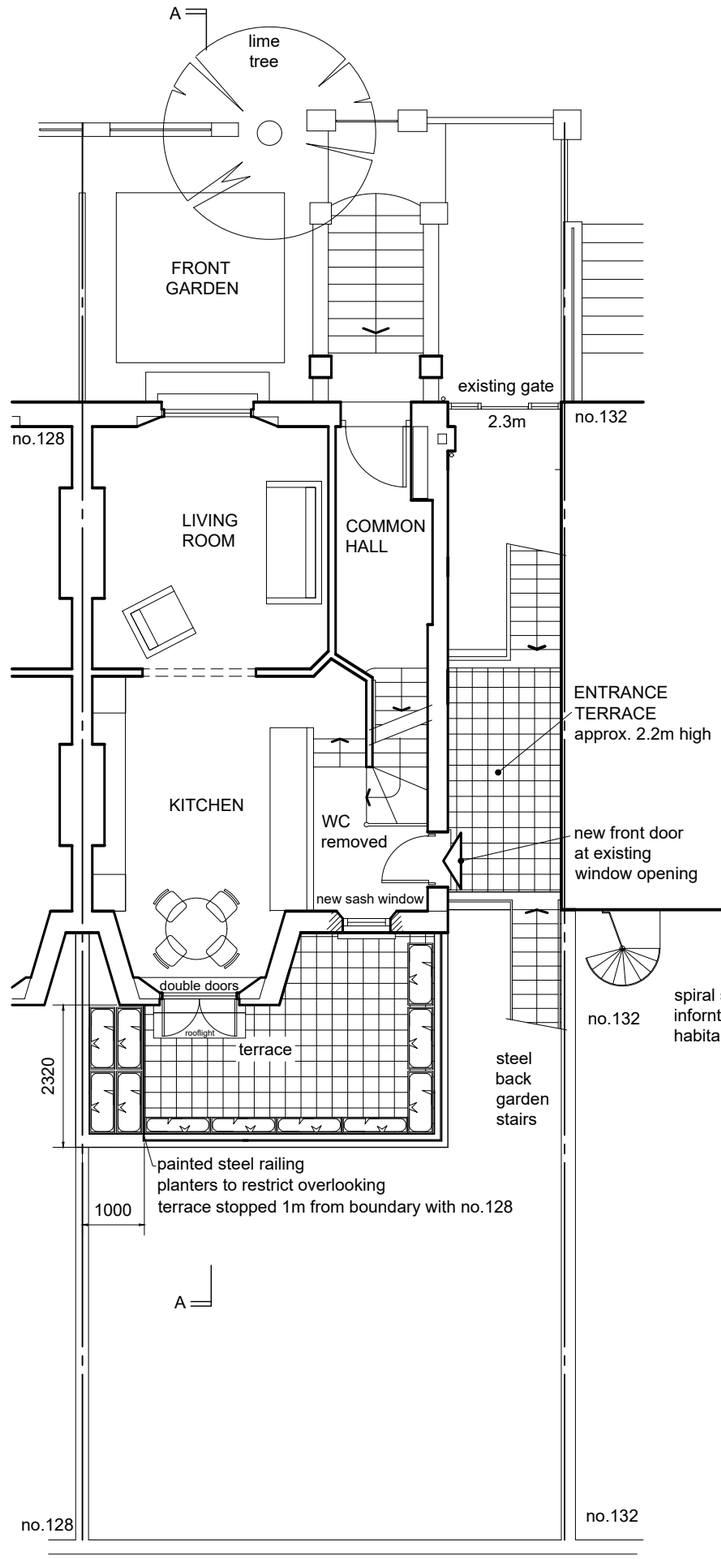

PROPOSED GROUND FLOOR PLAN

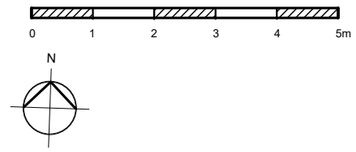

PROPOSED SCHEME

1 storey side extension

Single storey full width rear extension

New rear bedroom on lower floor

New bathroom at front of house (lower floor)

Entrance terrace and rear roof terrace

habitable room windows

no.132

spiral staircase infornt of non-habitable rooms

134 EXISTING OUTRIGGER

Rev B 22.04.2018 planters spaced off from boundary with no.128 by 1m

Rev A 19.03.2018 Wrap around removed and side extension 2.2m

JOB	130A AGAR GROVE
DRAWING DESCIPTION	PROPOSED PLANS
SCALE	1:100
DRAWING NUMBER	P130AG 03
REV	B