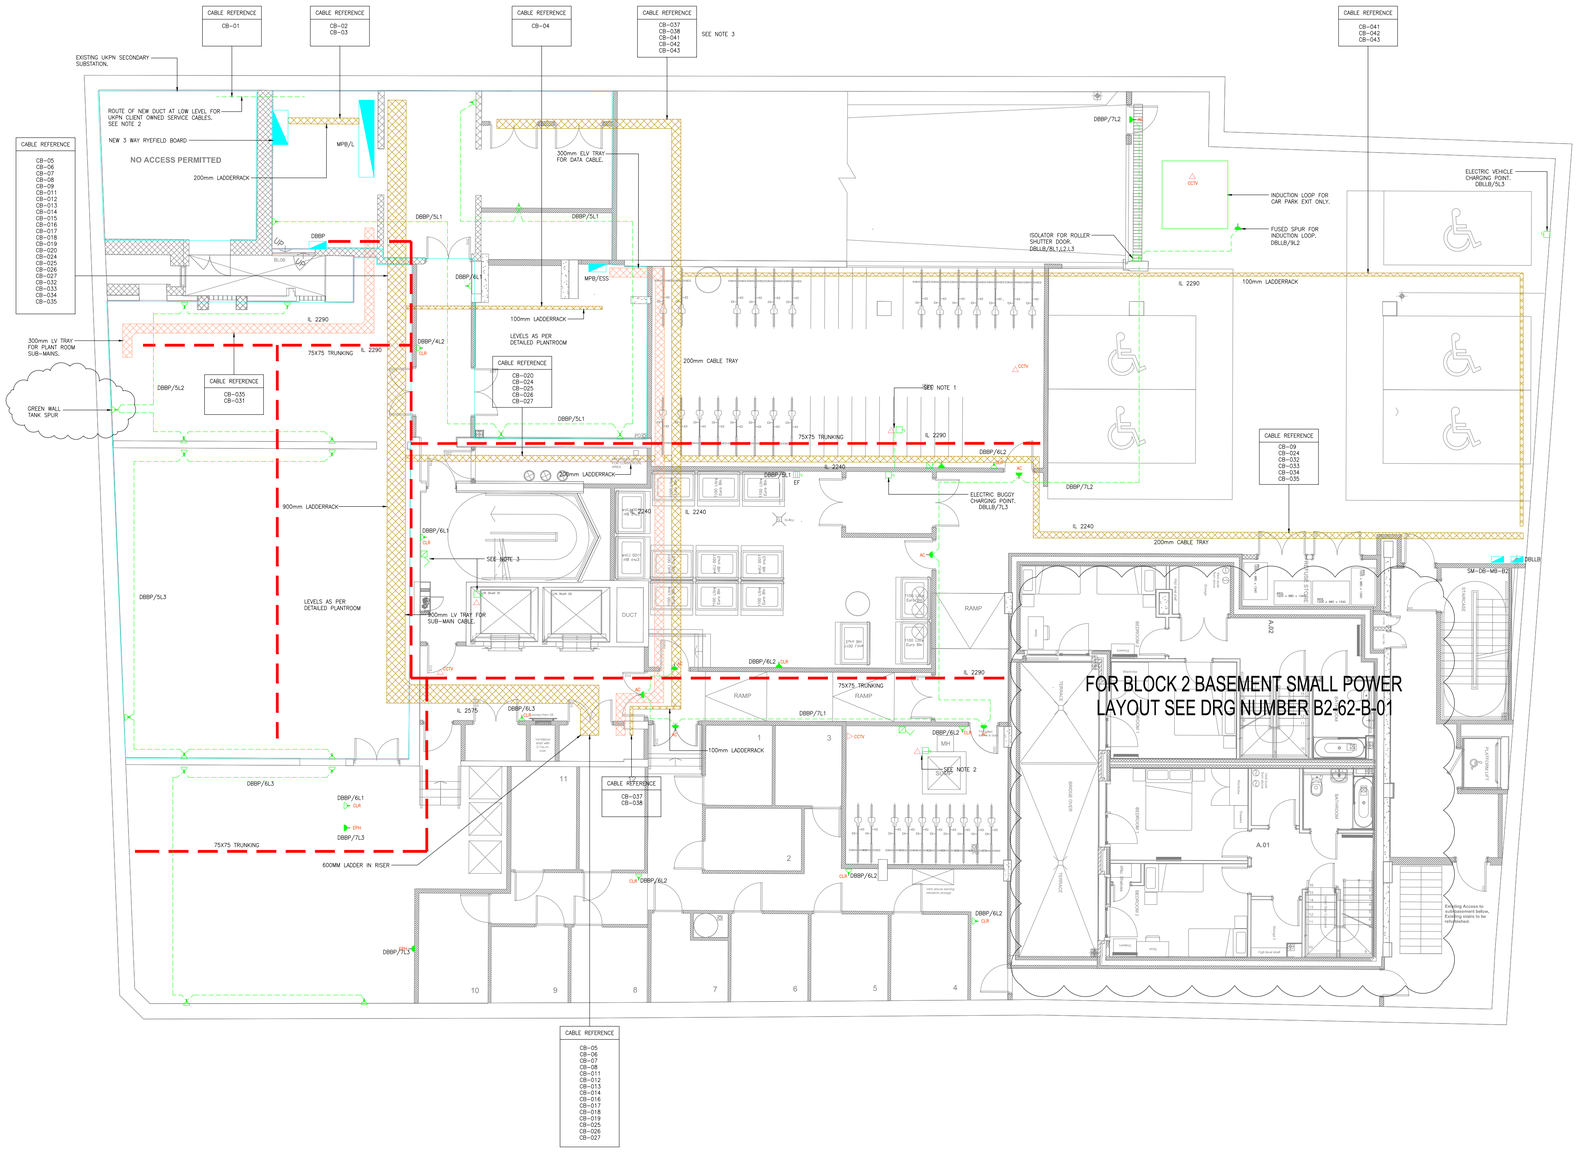

Legend ELV

SS	Shaver Socket
T	Telephone Point
	Single Data Point
	Single Data Point
	Twin Data Point
	Door Bell
	Door Bell Buzzer
	Audio/Video Door Entry Unit with Handset
D	Dome type CCTV camera
D IP	Exernal CCTV Camera
ML	Mag Lock
G	Green Break Glass
PoE	Push to exit button
CR	Card Reader
TV	TV Point

Legend Small Power

IP	IP Rated TSSO
CLR	Cleaner Socket
	SSSO
	TSSO
	Unswitched Fused Connection Unit
	Switched Fused Connection Unit
WB	Fused connection unit serving window blinds
	Shaver Socket
EPH	Electric panel heater
	Single phase isolator
	Three phase isolator
FAP	Fire Alarm Panel
	Consumer Unit
	Disabled Indication Pull Cord
RES	Disabled WC Alarm Reset
	Overdoor Indicator Lamp

0 2000 4000 6000 8000 10000

SCALE 1:100

Notes

1. For Electrical riser setting out refer to Drg No. B1-60-D-01.
2. LV service cables to be fire stopped between secondary substation and LV switchroom.
3. Refer to cable schedule for details of LV sub mains distribution cables.

DATE	REVISION HISTORY	Dsg	Prp	Chk	App
28/04/2018	REV F: GREEN WALL PUMP	MHL	AD	MHL	MHL
14/11/2017	REV E: LEVELS ADDED	MHL	AD	MHL	MHL
10/10/2017	REV D: CHANGES CLOUDED	MHL	AD	MHL	MHL
04/08/2017	REV C: UPDATED TO LATEST LAYOUT	MHL	AD	MHL	MHL
21/12/2016	REV B: MULTIPLE CHANGES	GD	AD	GD	GD
26/08/2016	FOR COMMENT	GD	AD	GD	GD

Rev A

CLIENT
EMPLOYER

LEGENDRE CONSTRUCTION

KEY PLAN

PROJECT

PARKER TOWER LONDON

ORIGINATOR

ENGIE INEO
Kings Yard, Waterden Road
Queen Elizabeth Olympic Park
London E15 2GP
Tel: 0208 221 6680
Web: www.engie.com
E-mail: information@engie.com

ELECTRICAL SERVICES
BLOCK 1
BASEMENT
SMALL POWER LAYOUT

	Name	Signature	Date
Designed by	GD	GD	26/08/2016
Prepared by	AD	AD	26/08/2016
Checked	GD	GD	26/08/2016
Approved	GD	GD	26/08/2016

1:100 @ A1 — SCALE & FORMAT

FOR COMMENT — PROPOSED STATUS

26/08/2016 — DATE OF 1ST ISSUE

B1-62-B-01 — FILE NAME

B1-62-B-01 — DRAWING NUMBER

F — REV