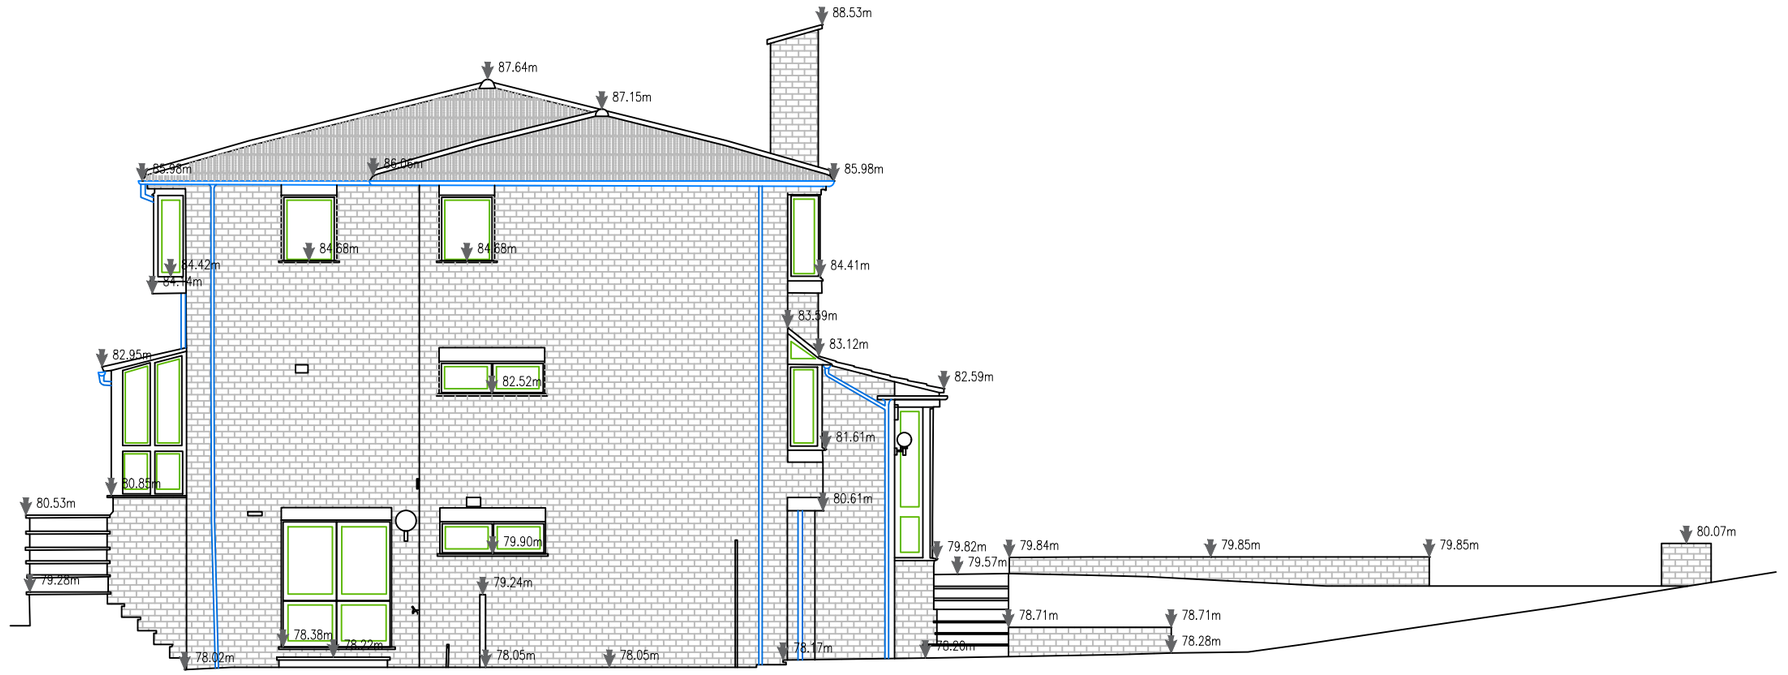

0 2.5 m 5 m 10 m

SCALE: 1:100

BUILDING LEGEND

RAINWATER PIPE		RWP	SKYLIGHT		SKL
RAINWATER GUTTER		RWG	AIR BRICK		AB
SOIL&VENT PIPE		SVP	SOIL&VENT PIPE		SVP
AIR VENT		AB	CHIMNEY		CH

LEVELS 29.82m

NOTES

GRID THE SURVEY GRID IS BASED ON LOCAL COORDINATES

LEVELING ALL LEVELS ARE BASED ON LOCAL VALUE DATUM

DRAINAGE INVERT LEVELS, PIPE SIZES AND PIPE CONNECTIONS HAVE BEEN SURVEYED BY VISUAL INSPECTION ONLY AND THEREFORE THE COMPLETE ACCURACY OF THIS INFORMATION CANNOT BE GUARANTEED

COPYRIGHT: This drawing is copyright and may not be altered reproduced or used without the written permission of Icelabz.

REV	DESCRIPTION	DRAWN	APPR	DATE
01	First Issue	AB	BR	18/10/17

ICELABZ SURVEY

Tel No: 02037443020 Fax No: 02089316849
www.icelabz.co.uk info@icelabz.co.uk

LAND SURVEYING MEASURED BUILDING SURVEY SETTING OUT

PROJECT TITLE
3 FITZROY CLOSE

DRAWING DETAIL
Left Side Elevation

CLIENT: Gwyn Hughes				Scale: 1:100
Page Size: A3		Checked: BR	Approved: BR	INFORMATION: FINAL
Drawing Number: MB-SURV-FC-LSE-001			Rev: 01	Date: 18/10/2017