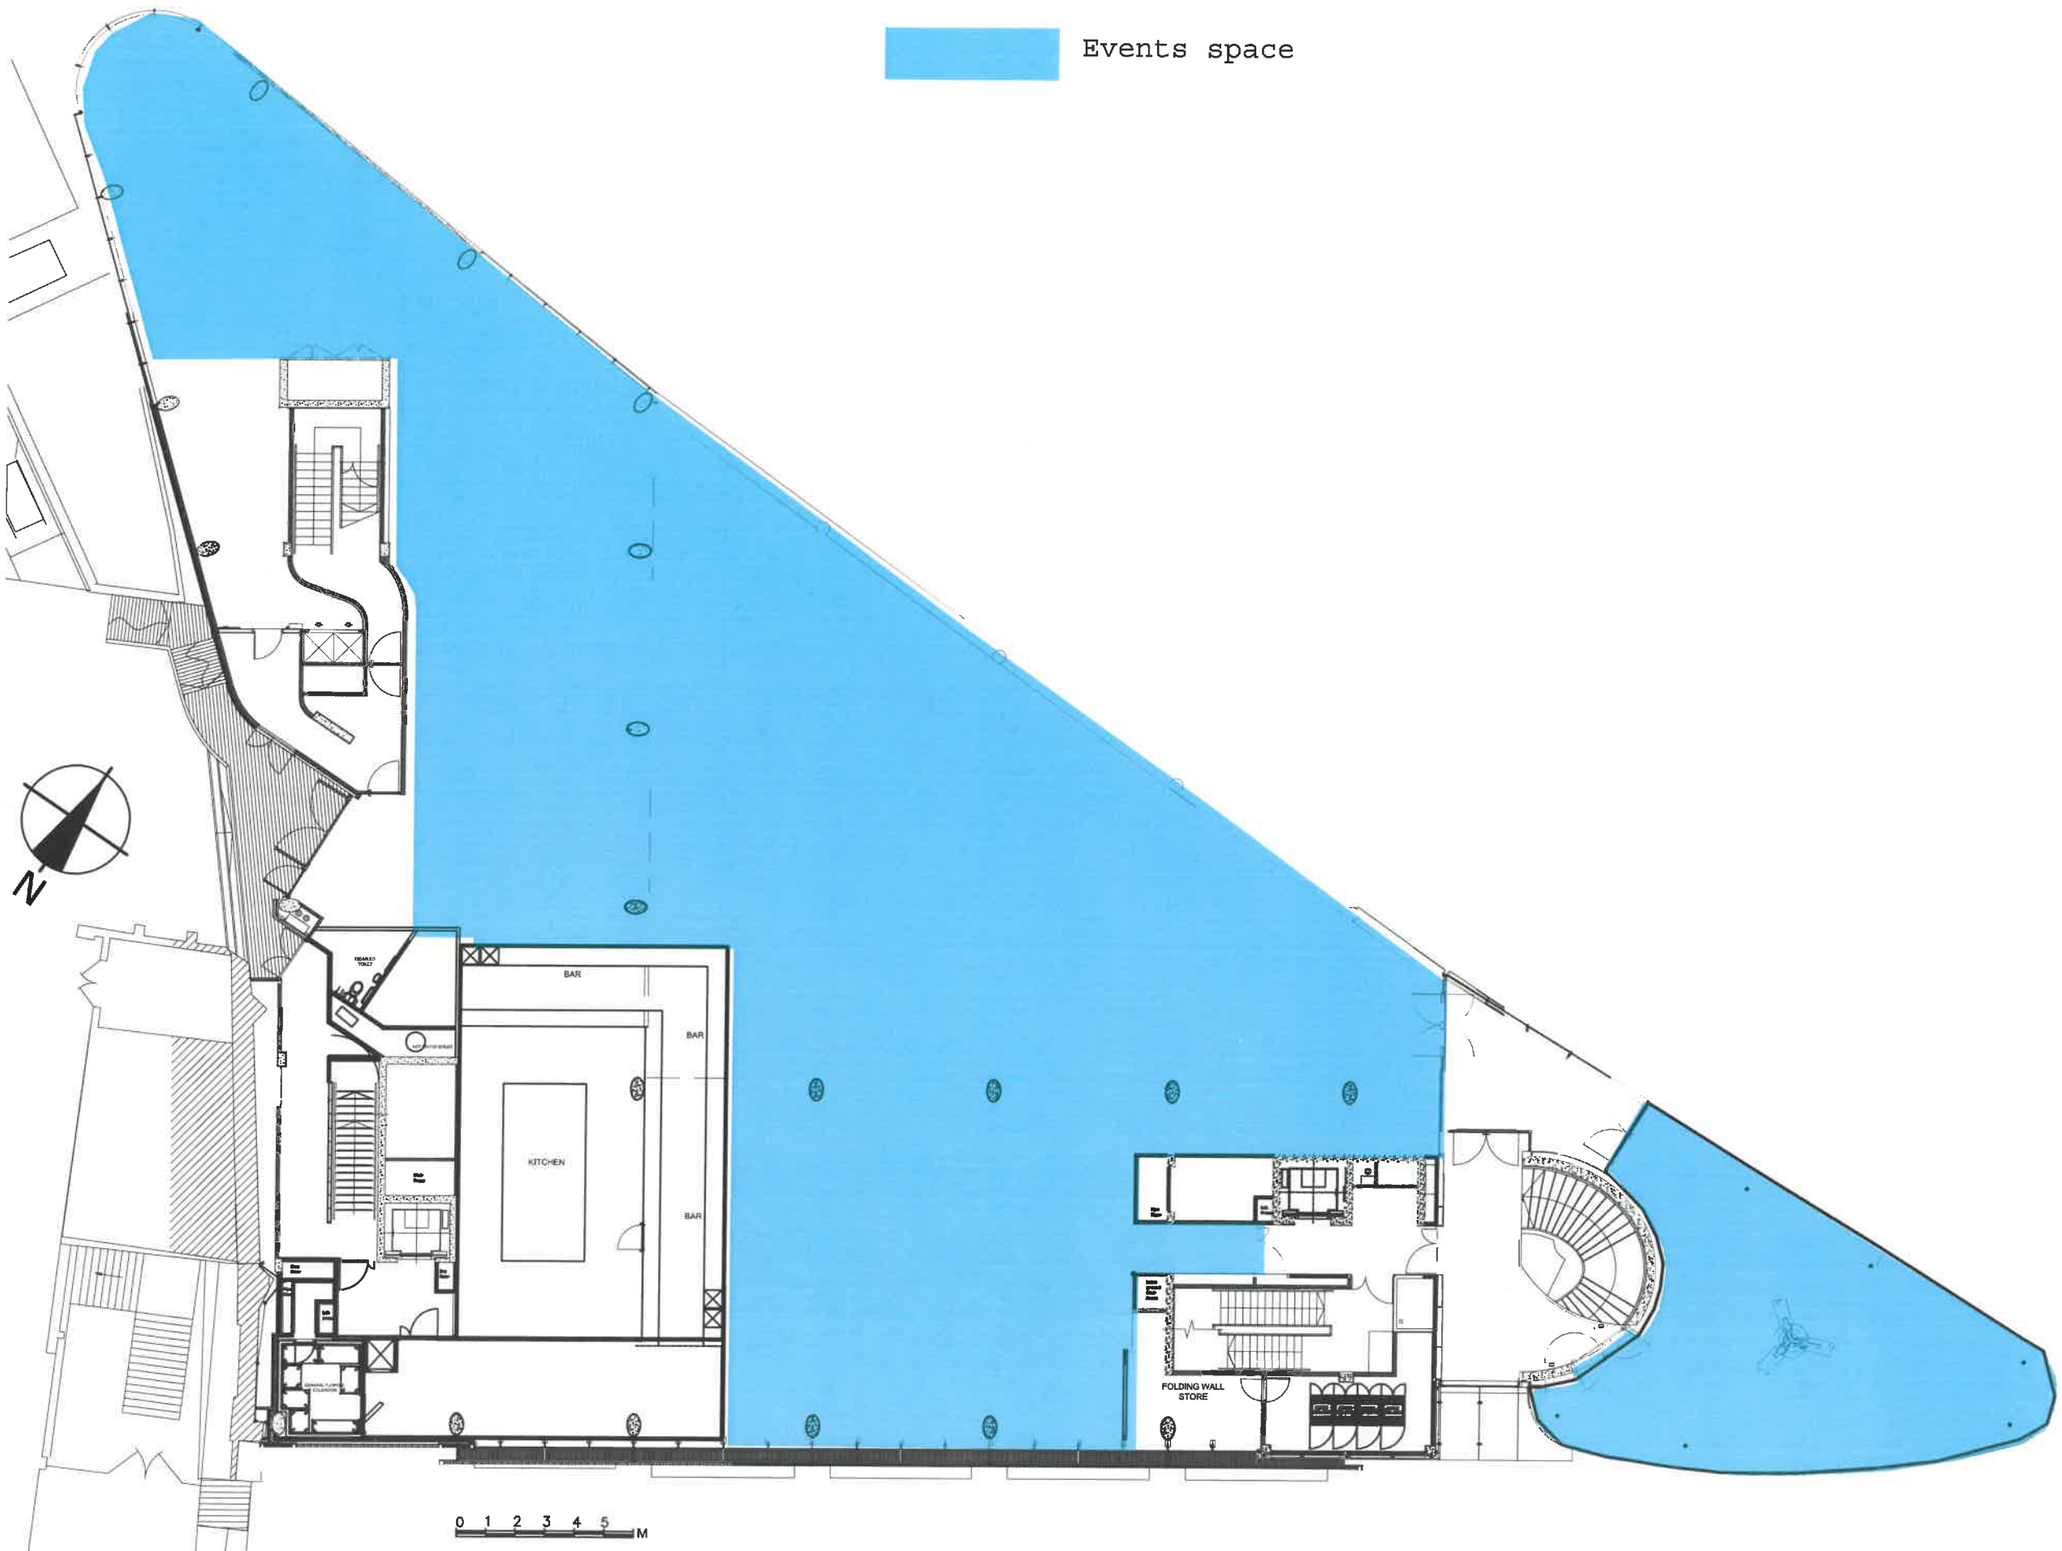

Do not scale from this drawing. The Contractor is to take and check all dimensions on site before work commences. Subcontractors must verify all dimensions on site before making a shop drawing or commencing manufacturing.

NOTES

No	Date	Int	

Rev	Date	Int	Description	Checked

PROJECT

STABLES MARKET
BUILDING C
Camden Lock Place
NW1 8AF

CLIENT

DRAWING ORIGINATOR

Originator Job Reference :-

DRAWING TITLE

PROPOSED
FIRST FLOOR PLAN

EVENTS SPACE

Drawing Status	Survey:	Date: 08.01.18
Information / Tender / Contract	Scale: 1:200 @ A3	Checked By:

	Drawing No.		Rev.
CT	A	100/250_533	01