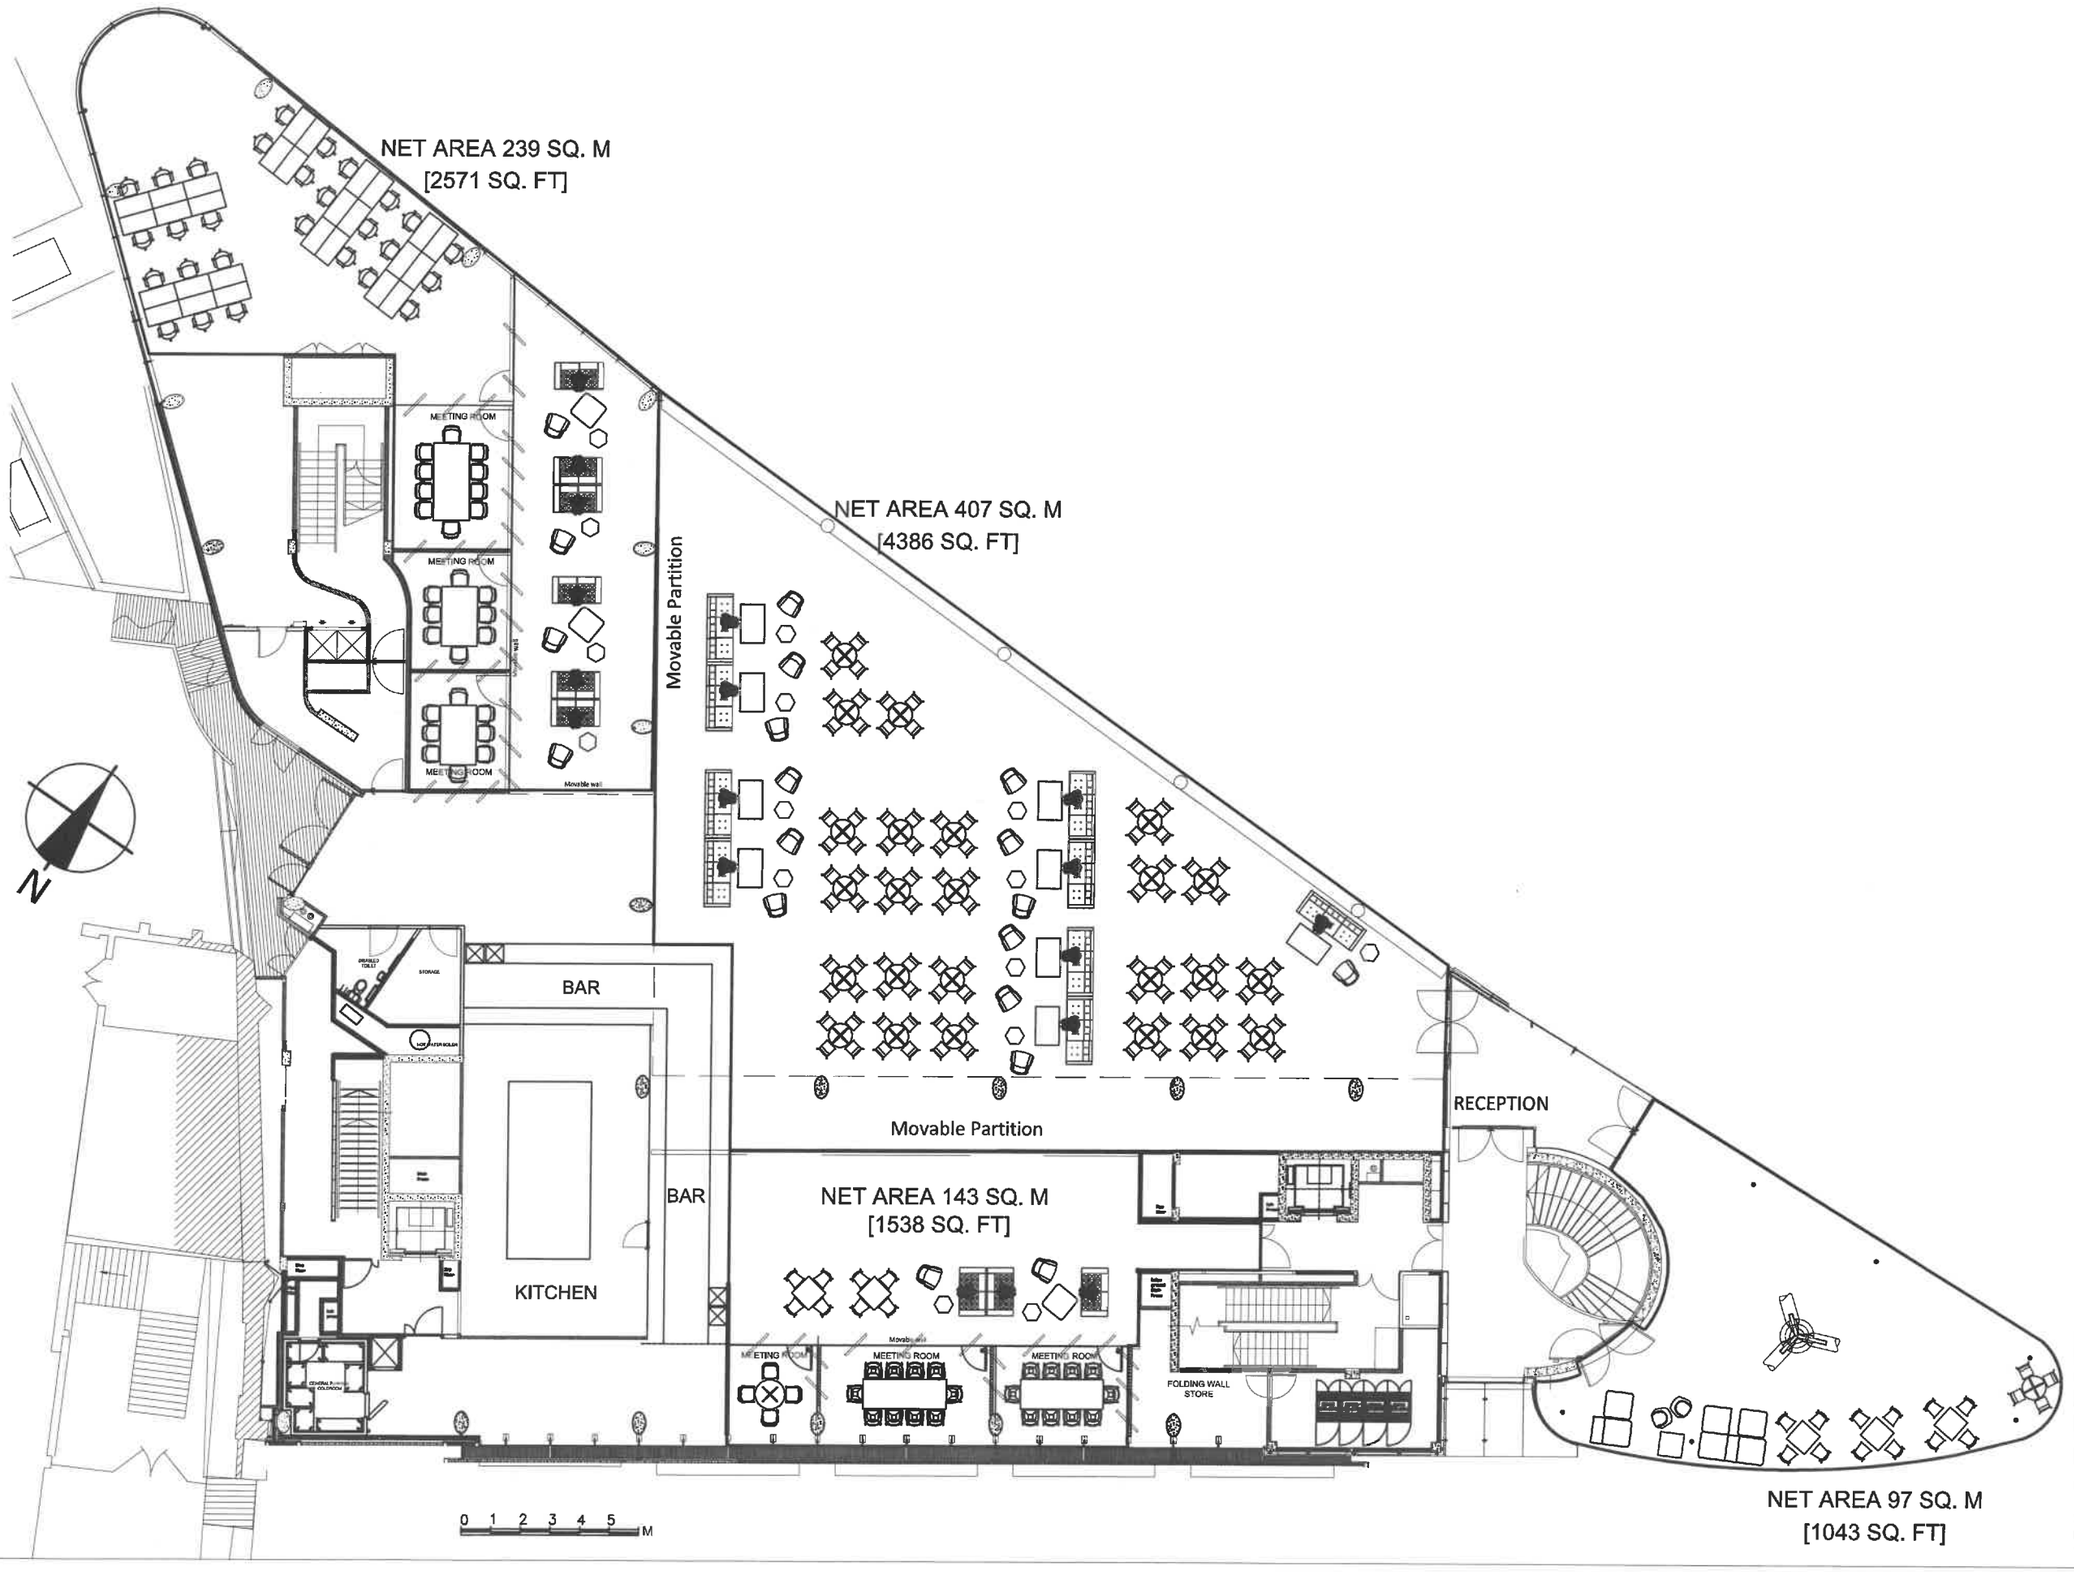

Do not scale from this drawing. The Contractor is to take and check all dimensions on site before work commences. Subcontractors must verify all dimensions on site before making a shop drawing or commencing manufacturing.

NOTES

No	Date	Int	

Rev	Date	Int	Description	Checked

PROJECT

STABLES MARKET
BUILDING C
Camden Lock Place
NW1 8AF

CLIENT

DRAWING ORIGINATOR

Originator Job Reference :-

DRAWING TITLE

PROPOSED INDICATIVE
FIRST FLOOR PLAN

Drawing Status	Survey:	Date: 09.01.18
Information / Tender / Contract	Scale: 1:200 @ A3	Checked by:

CT	Drawing No. A 100/250_534	Rev. 01