NOTES

Copyright: All rights reserved.
This drawing must not be reproduced without permission.
This drawing must not be scaled. Dimensions are in millimetres unless specified.

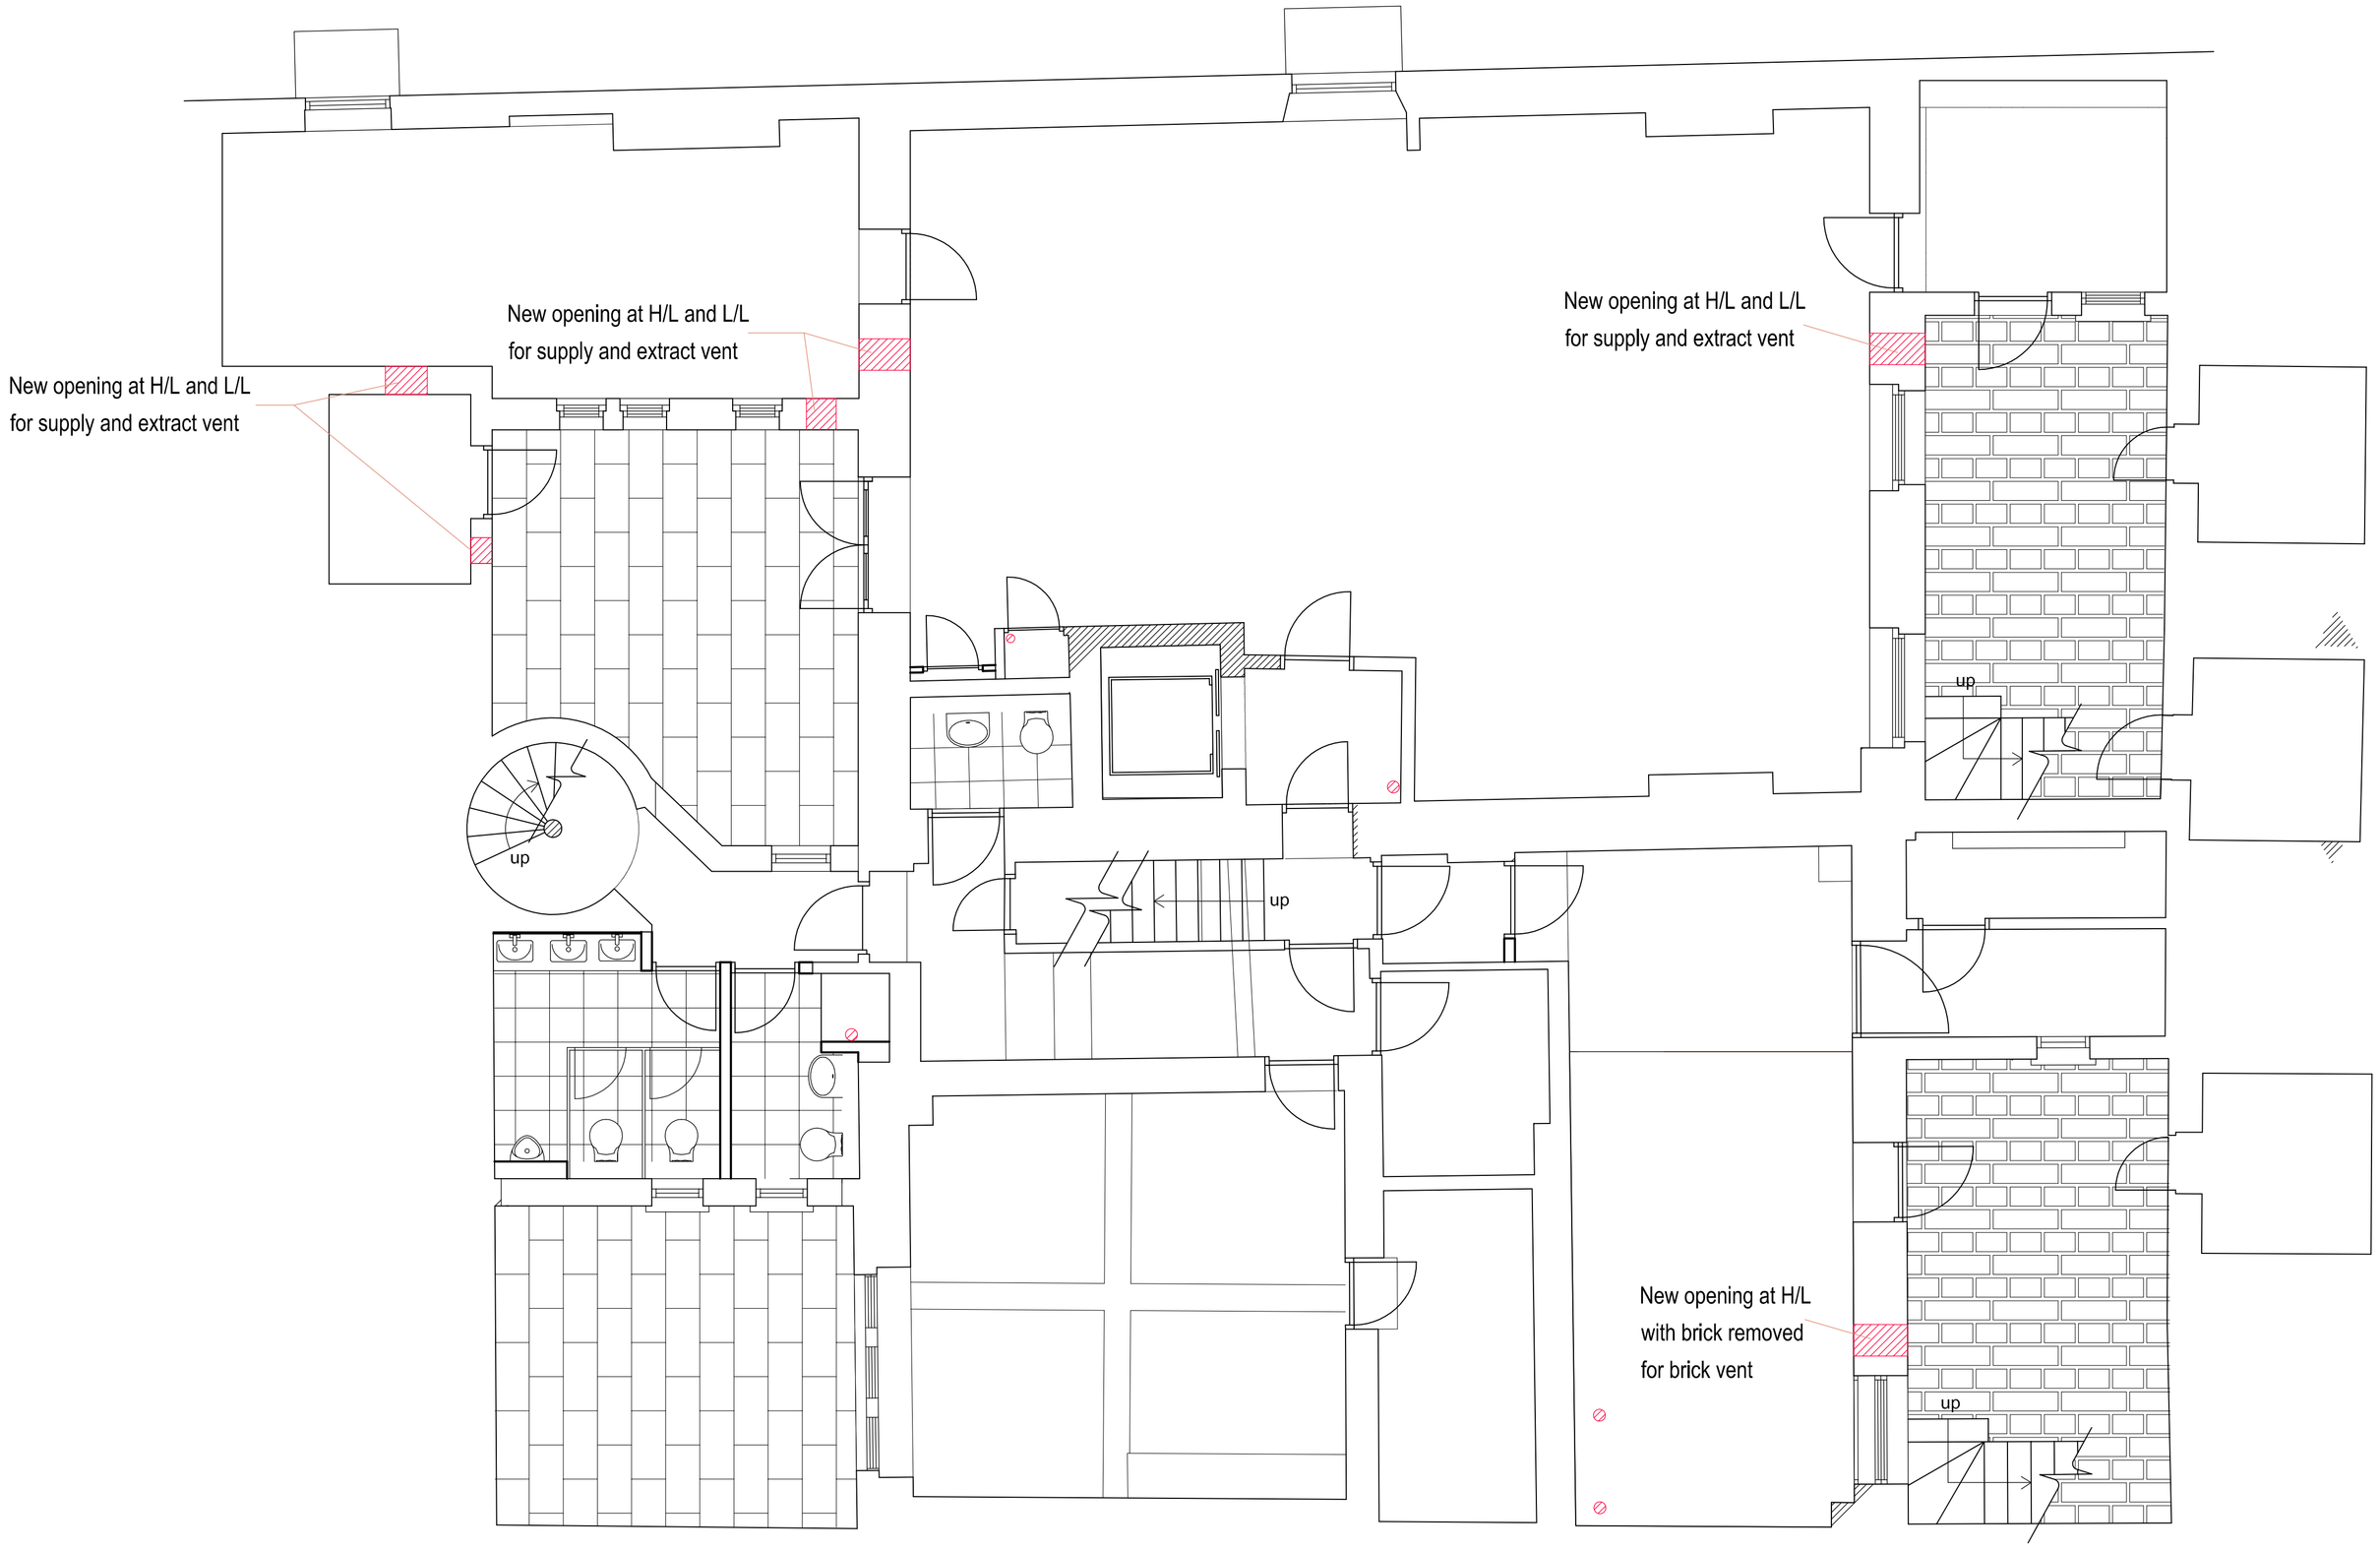

m 0 0.5 1.0 1.5 2.0 2.5 3.0 3.5 4.0 4.5 5.0
SCALE
1:50

*	**	******** ******** ********	**	**
*	**	******** ********	**	**
P3	02.05.18	Planning Revisions	EWA	RF

Proposed Opening / Hole for svp

elliswilliams
ARCHITECTS
135-139 Curtain Road London EC2A 3BX
T: +44 (0)20 7841 7200 E: info@ewa.co.uk

52-53 Russell Square - Phase 1

Proposed Demolition Plan- Courtyard Level

2262_AG(04)01

REV

STATUS | APPROVAL

SCALE | 1:50 @ A1

DRAWN BY | EWA

DATE | 10.5.2018