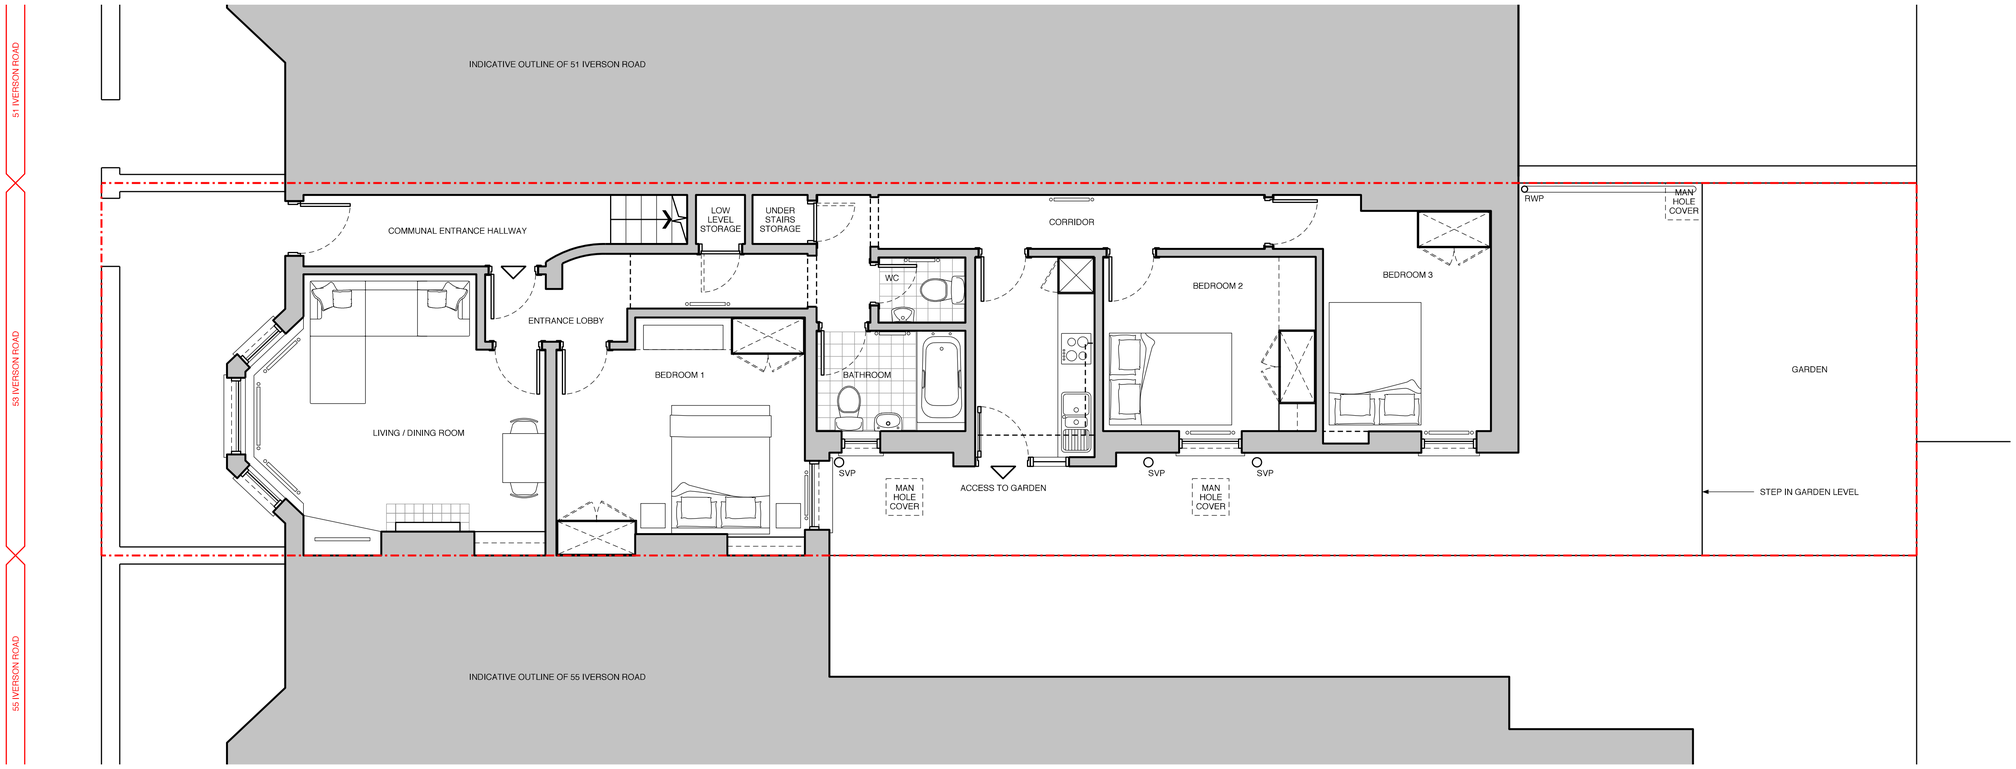

EXISTING GROUND FLOOR PLAN

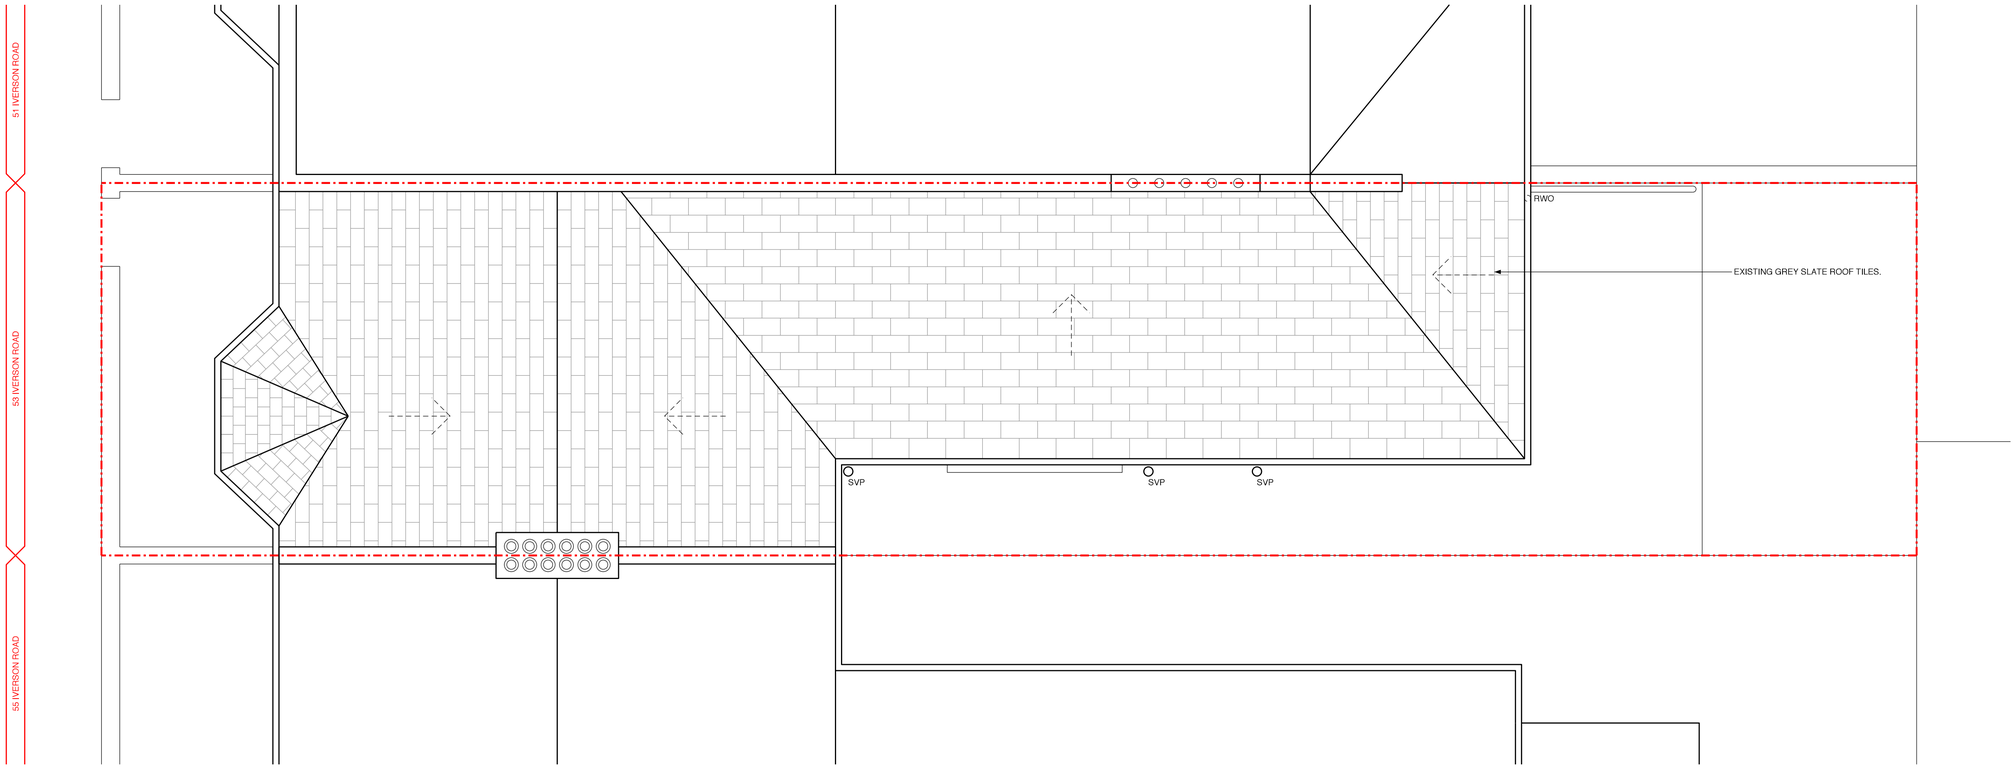

EXISTING ROOF PLAN

GENERAL NOTES

- DO NOT SCALE. USE FIGURED DIMENSIONS ONLY
- CONFIRM ALL DIMENSIONS AND LEVELS ON SITE

KEY

53 IVERSON ROAD BOUNDARY

0M 0.5M 1M 2M 3M 4M 5M

Revision	Date	Notes
B	11.05.18	PLANNING SUBMISSION
A	07.03.18	PRE-APPLICATION ADVICE SUBMISSION

Status
PLANNING

Project
FLAT 1, 53 IVERSON ROAD, LONDON, NW6 2QT

Drawing
EXISTING GROUND FLOOR & ROOF PLAN

Scale
1:50 @ A1

Date
FEBRUARY 2018

Drawing number
600_IVE_010

Revision
B

CAD file 600_IVE_PLOTFILES / 010 / PO