GENERAL NOTES

- DO NOT SCALE. USE FIGURED DIMENSIONS ONLY
- CONFIRM ALL DIMENSIONS AND LEVELS ON SITE

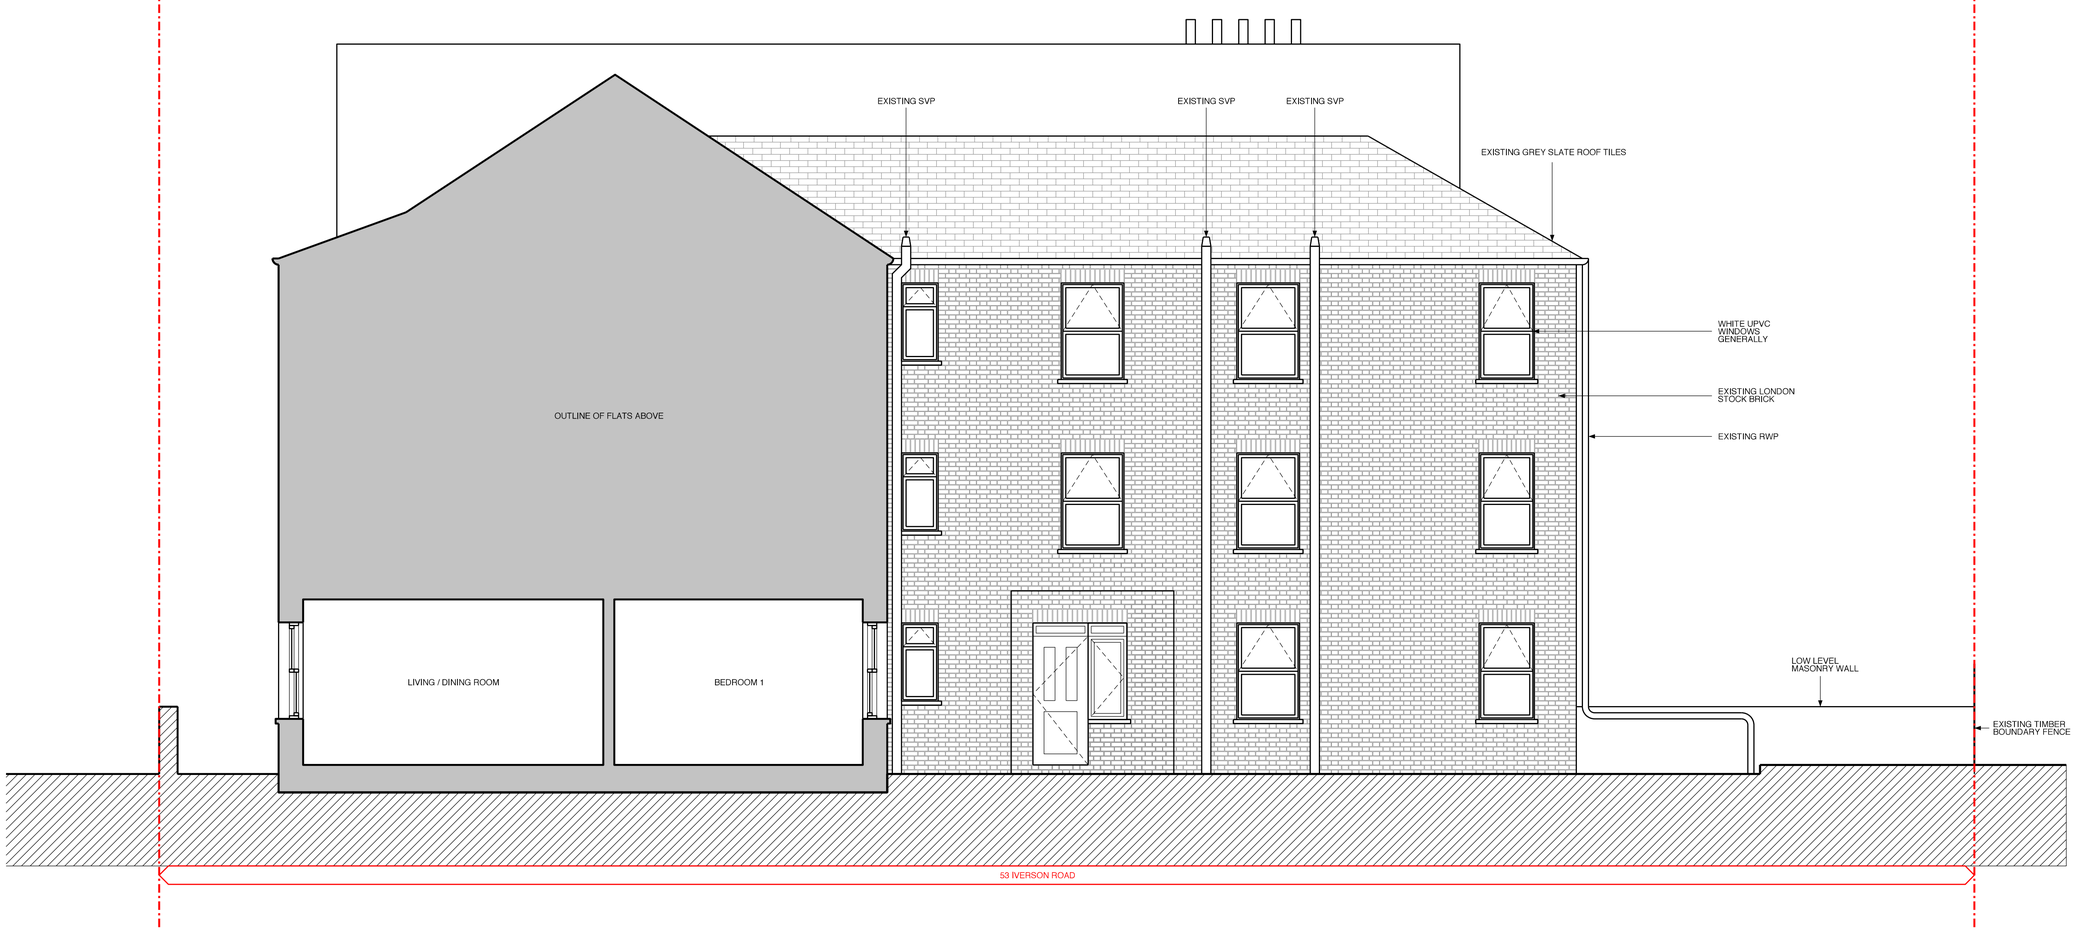

EXISTING SECTION AA

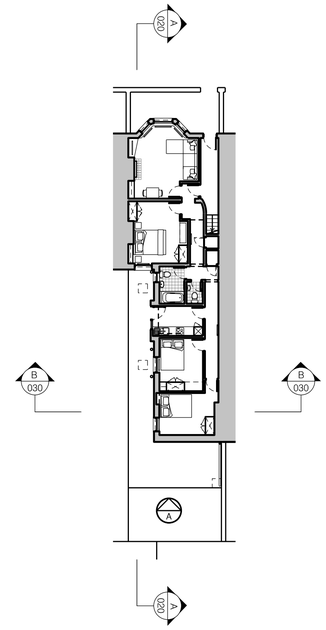

KEY

53 IVERSON ROAD BOUNDARY

N

0M 0.5M 1M 2M 3M 4M 5M

Revision	Date	Notes
B	11.05.18	PLANNING SUBMISSION
A	07.03.18	PRE-APPLICATION ADVICE SUBMISSION

Status
PLANNING

Project
FLAT 1, 53 IVERSON ROAD, LONDON, NW6 2QT

Drawing
EXISTING SECTION AA

Scale	Date
1:50 @ A1	FEBRUARY 2018
Drawing number	Revision
600_IVE_020	B

CAD file 600 IVE / PLOTFILES / 600 PO