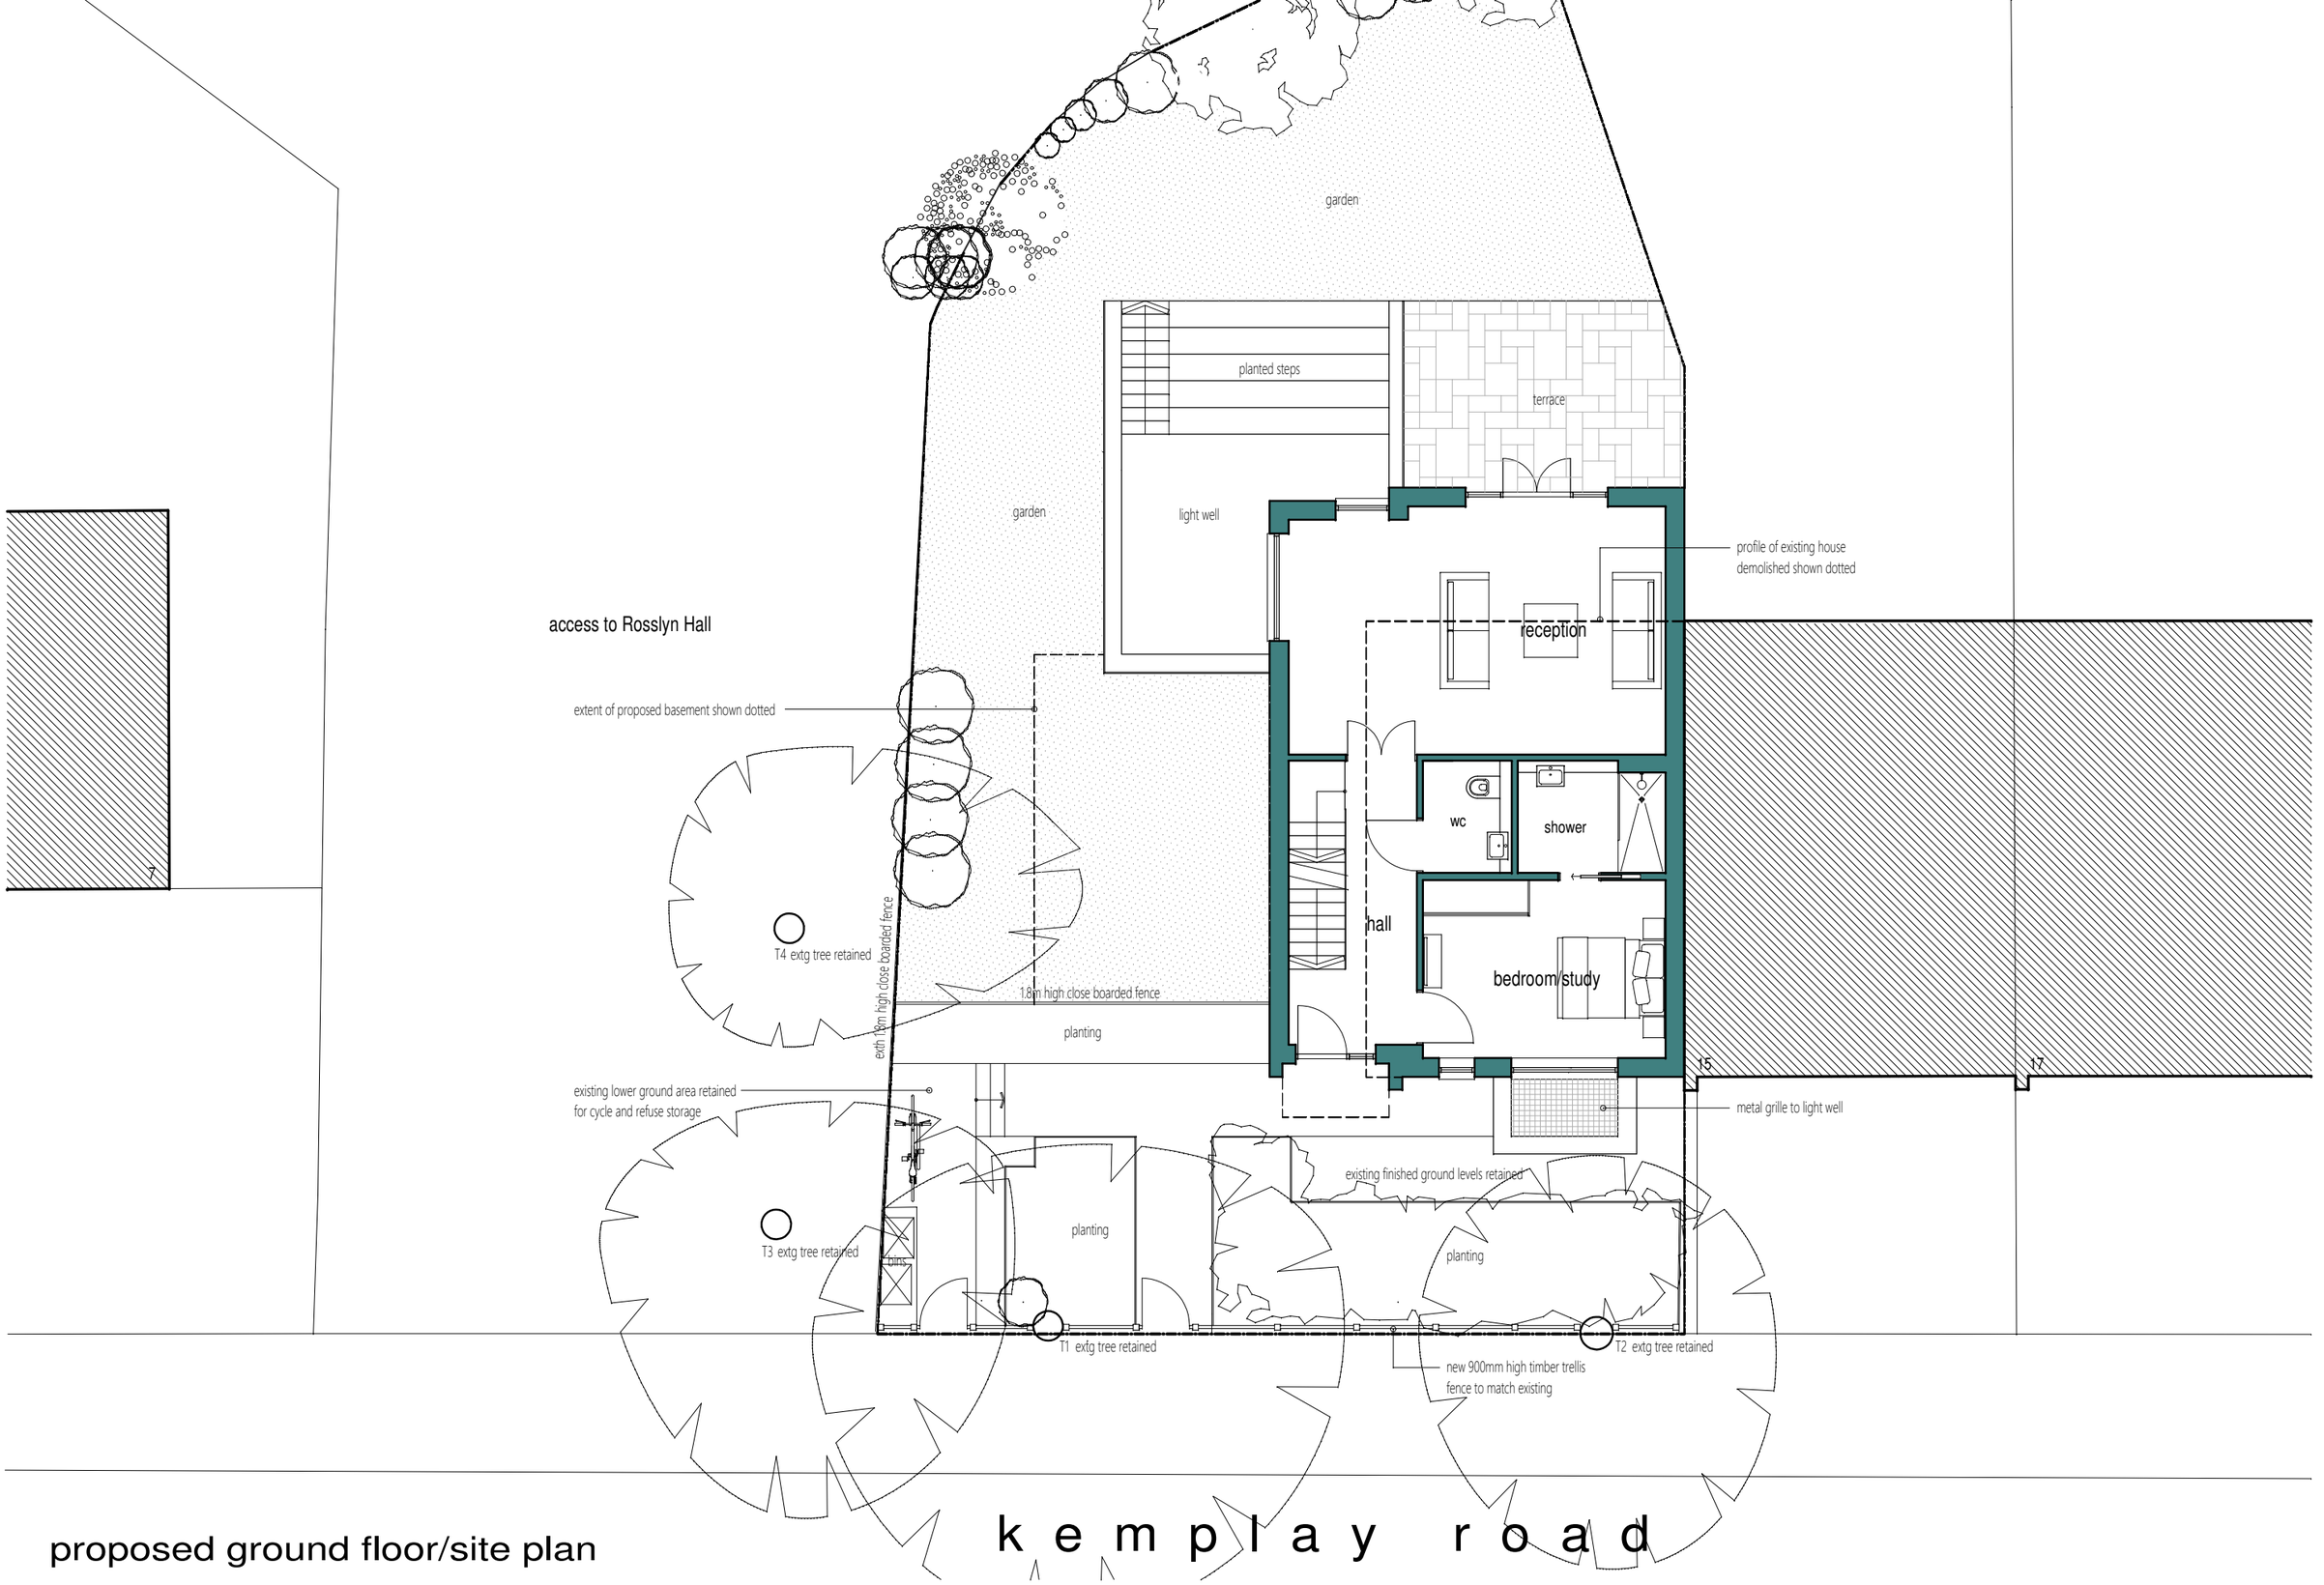

proposed ground floor/site plan

REVISION: DATE DESCRIPTION

DATE: MAY 18 | DRAWN: GR | CHECKED: -

SCALE: 1:100 @ A3 (0 1m 5m)

Randall architecture
Suite 10A
Bucklersbury
Hitchin
Herts
SG1 3UN
e: randallarchitecture@gmail.com T: 07599 068767

CLIENT: KEMPLAY ROAD LTD

DRG STATUS: PLANNING

PROJECT: PROPOSED REDEVELOPMENT OF 13 KEMPLAY ROAD LONDON NW3 1TA

DRAWING TITLE: PROPOSED GROUND FLOOR/SITE PLAN

DRG No: 1155 P 101

REVISION: