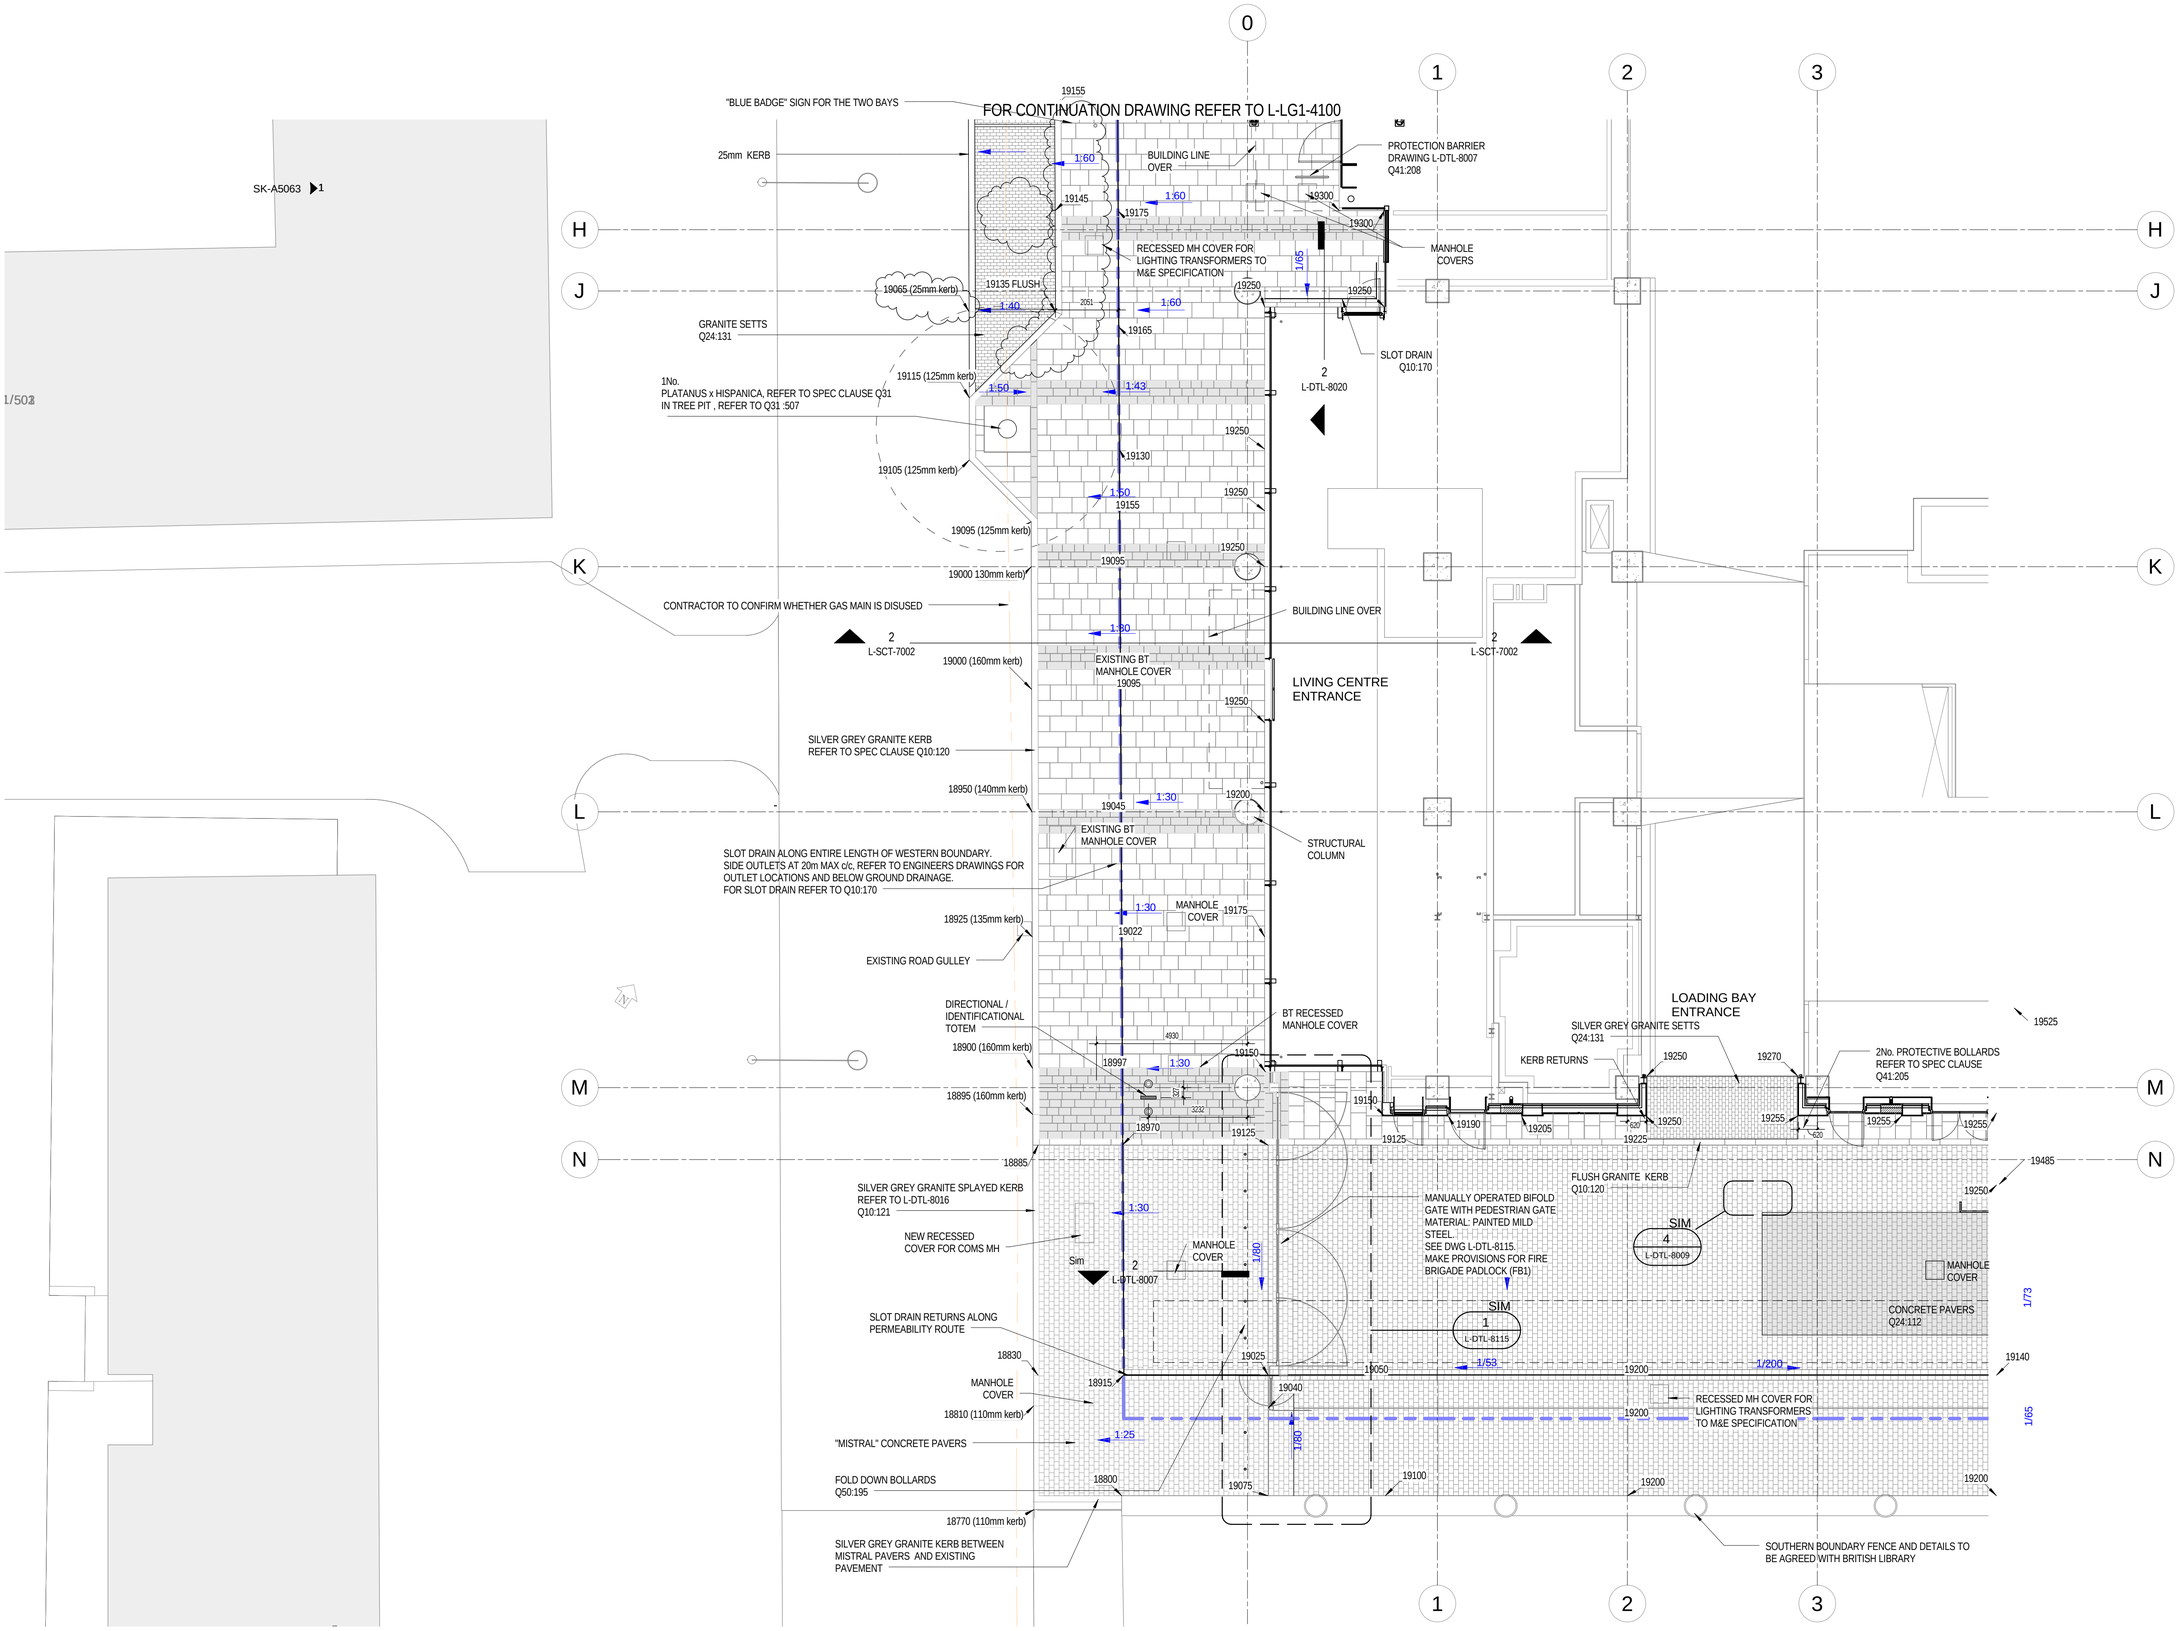

1 ZONE F-WITH NO REF TO BL FENCE
1 : 100

02/07/2013 17:30:29

Project

THE FRANCIS CRICK INSTITUTE

COMMERCIAL IN CONFIDENCE

Prepared For
UKCMRI Construction Ltd.

Project No: 08.33082.00

Key Plan

Do not scale dimensions from drawings
Site verify all dimensions prior to construction
Report all discrepancies to Architect immediately
This drawing is to be read in conjunction with all relevant documents and drawings

Rev.	Description	Date	By
00	ISSUE TO LBC	31.07.12	GH
01	LIGHTS REMOVED, BAY KERB HEIGHTS FLUSH, TREE GRILLS OMITTED, TREE PIT SPEC REF AMENDED, TACTILE PAVING OMITTED.	07.11.12	GH
02	LOADING BAY AND DISABLED BAY PAVING, KERB NOTE, PEDESTRIAN BYPASS GATE REMOVED, DEMARCATION STUDS ADDED, DISABLED BAY LAYOUT,WHEELCHAIR ZONE ADDED,CROSS FALLS AND LEVELS REVISED; BUILDOUT & TREE SHIFTED, SLOT DRAIN AT LIVING CENTRE SHOWN.	02.05.13	GH
03	DISABLED BAY LAYOUT, WHEELCHAIR ZONE OMITTED, DIABLED SIGN ROAD MARKINGS OMITTED	02.07.13	GH

Drawn by: GH
Reviewed by: LM
Drawn Date: 27.07.12
Scale @ A1: 1 : 100

Project No: 08.33082.00

Sheet Title:
ENLARGED LANDSCAPE PLAN-ZONE F

Sheet Number: SK-A5056
Revision: 03