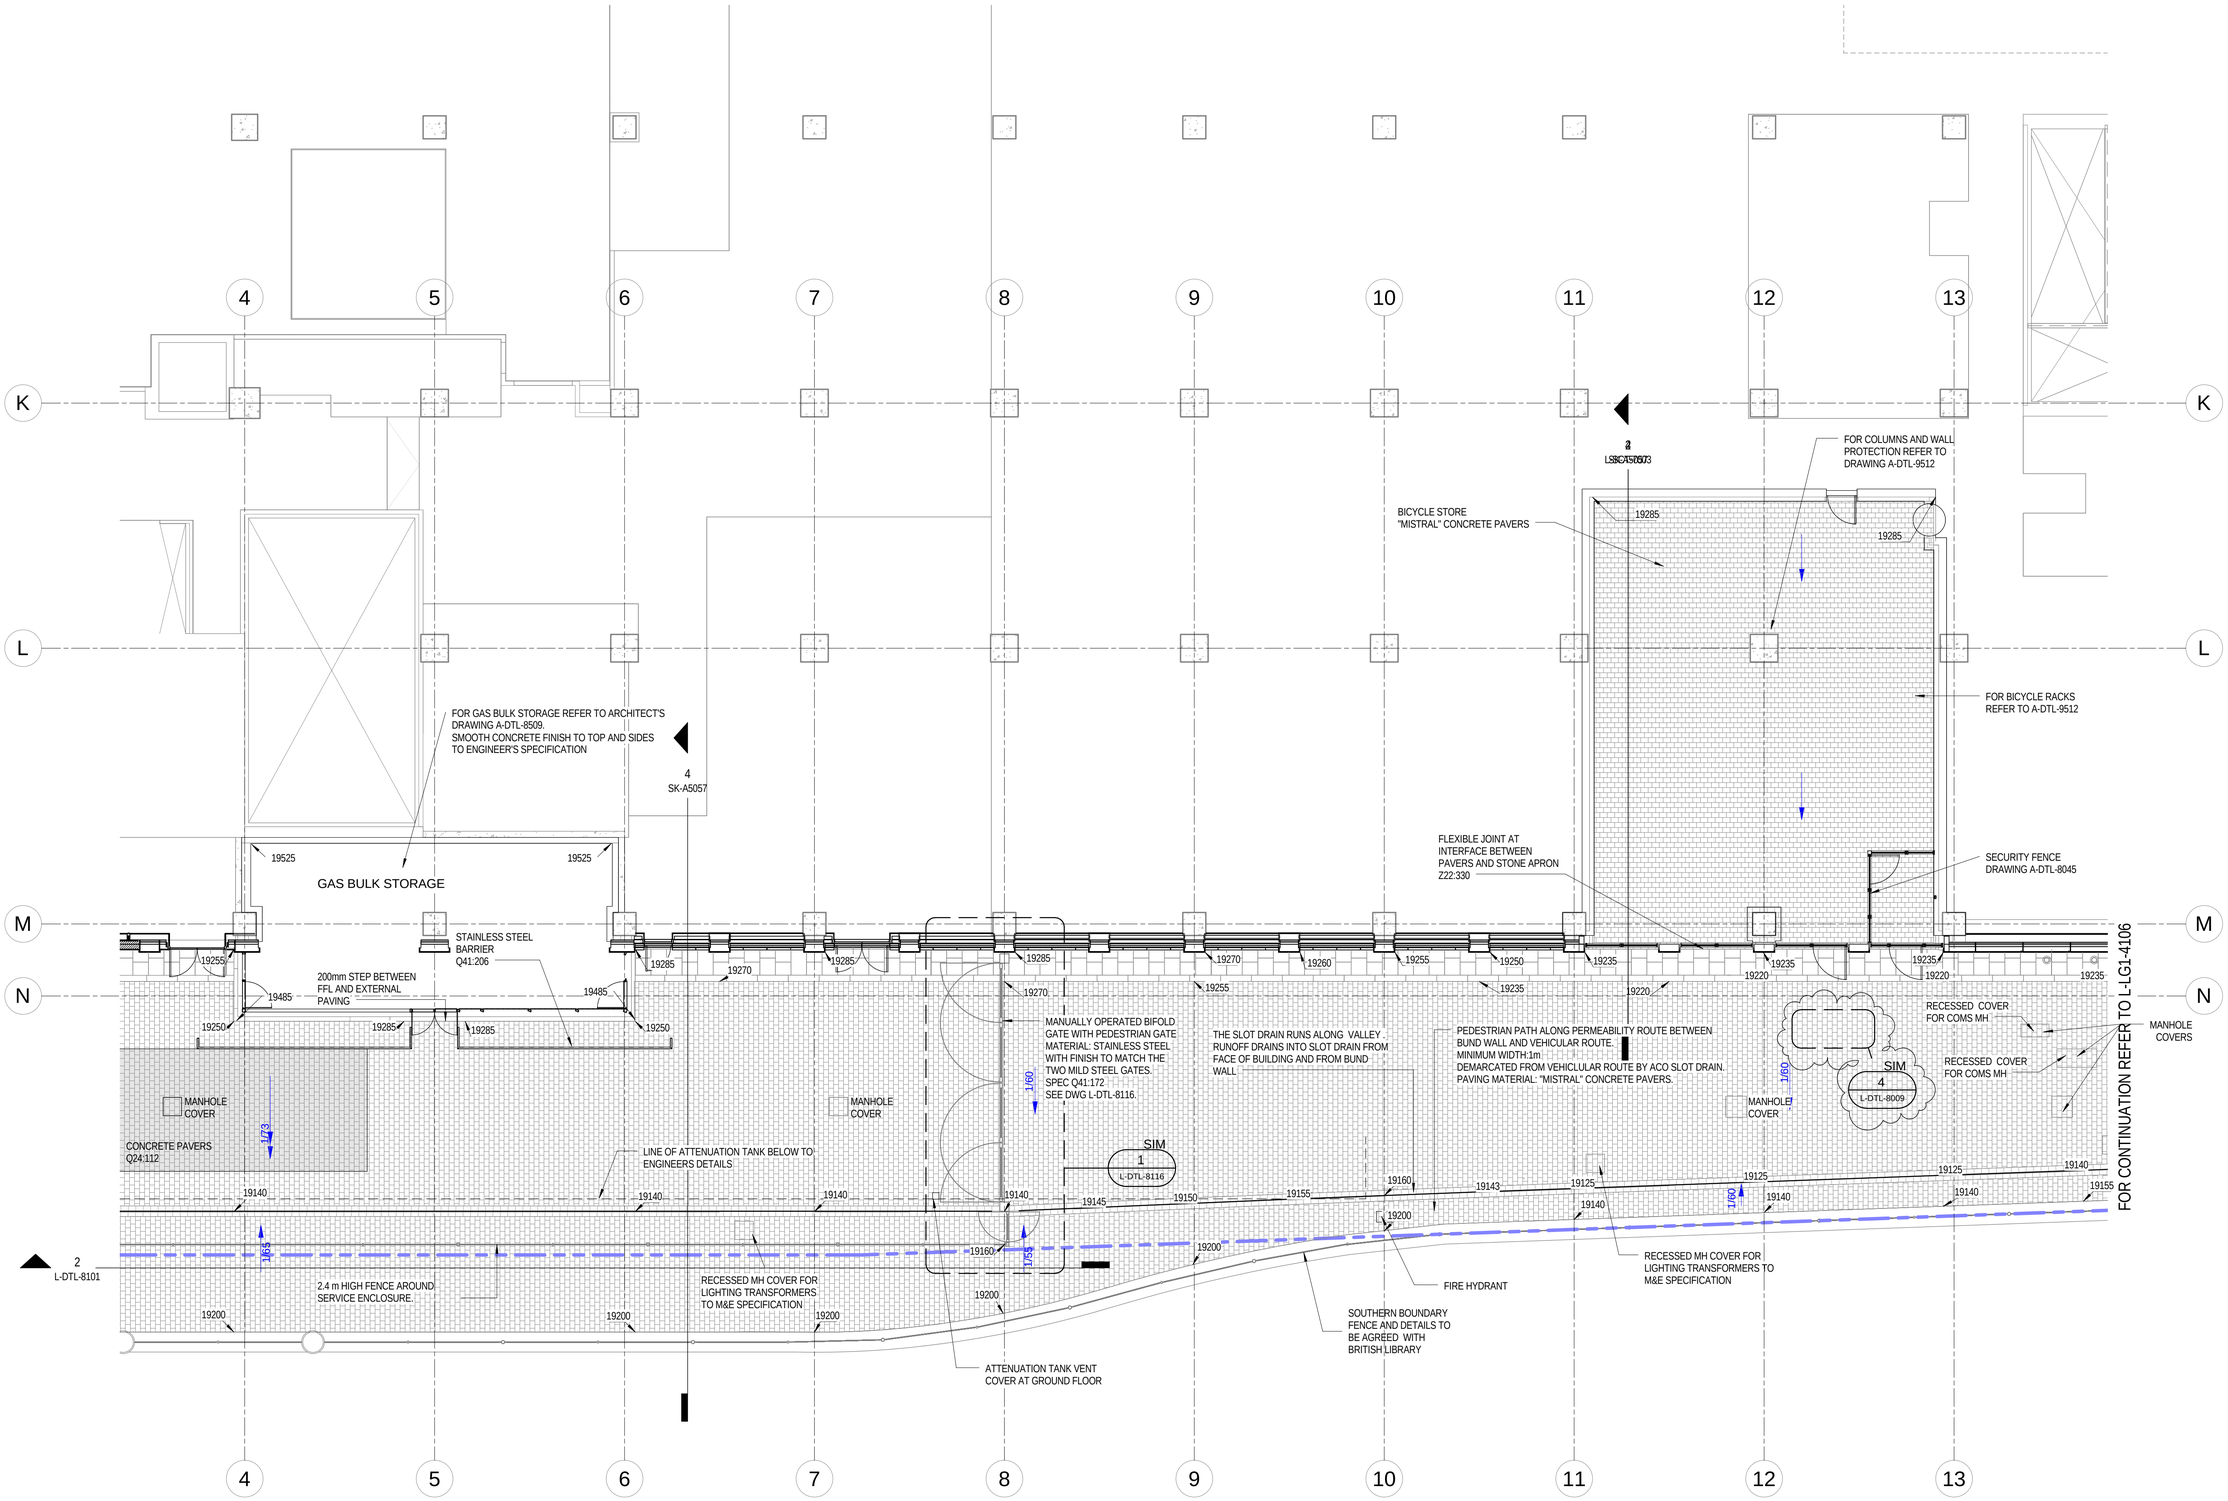

1 Zone E2-WITH NO REF TO BL FENCE
1 : 100

26/04/2013 16:31:16

Project

THE FRANCIS CRICK INSTITUTE

COMMERCIAL IN CONFIDENCE

Prepared For
UKCMRI Construction Ltd.

Project No: 08.33082.00

Key Plan

Do not scale dimensions from drawings
Site verify all dimensions prior to construction
Report all discrepancies to Architect immediately
This drawing is to be read in conjunction with all relevant documents and drawings

Rev.	Description	Date	By
00	ISSUE TO LBC	31.07.12	GH
01	DEMARCATION STUDS ADDED	02.05.13	GH

Drawn by: GH
Reviewed by: LM
Drawn Date: 27.07.12
Scale @ A1: 1 : 100

Project No: 08.33082.00

Sheet Title:

ENLARGED LANDSCAPE PLAN-ZONE E2

Sheet Number: SK-A5055

Revision: 01