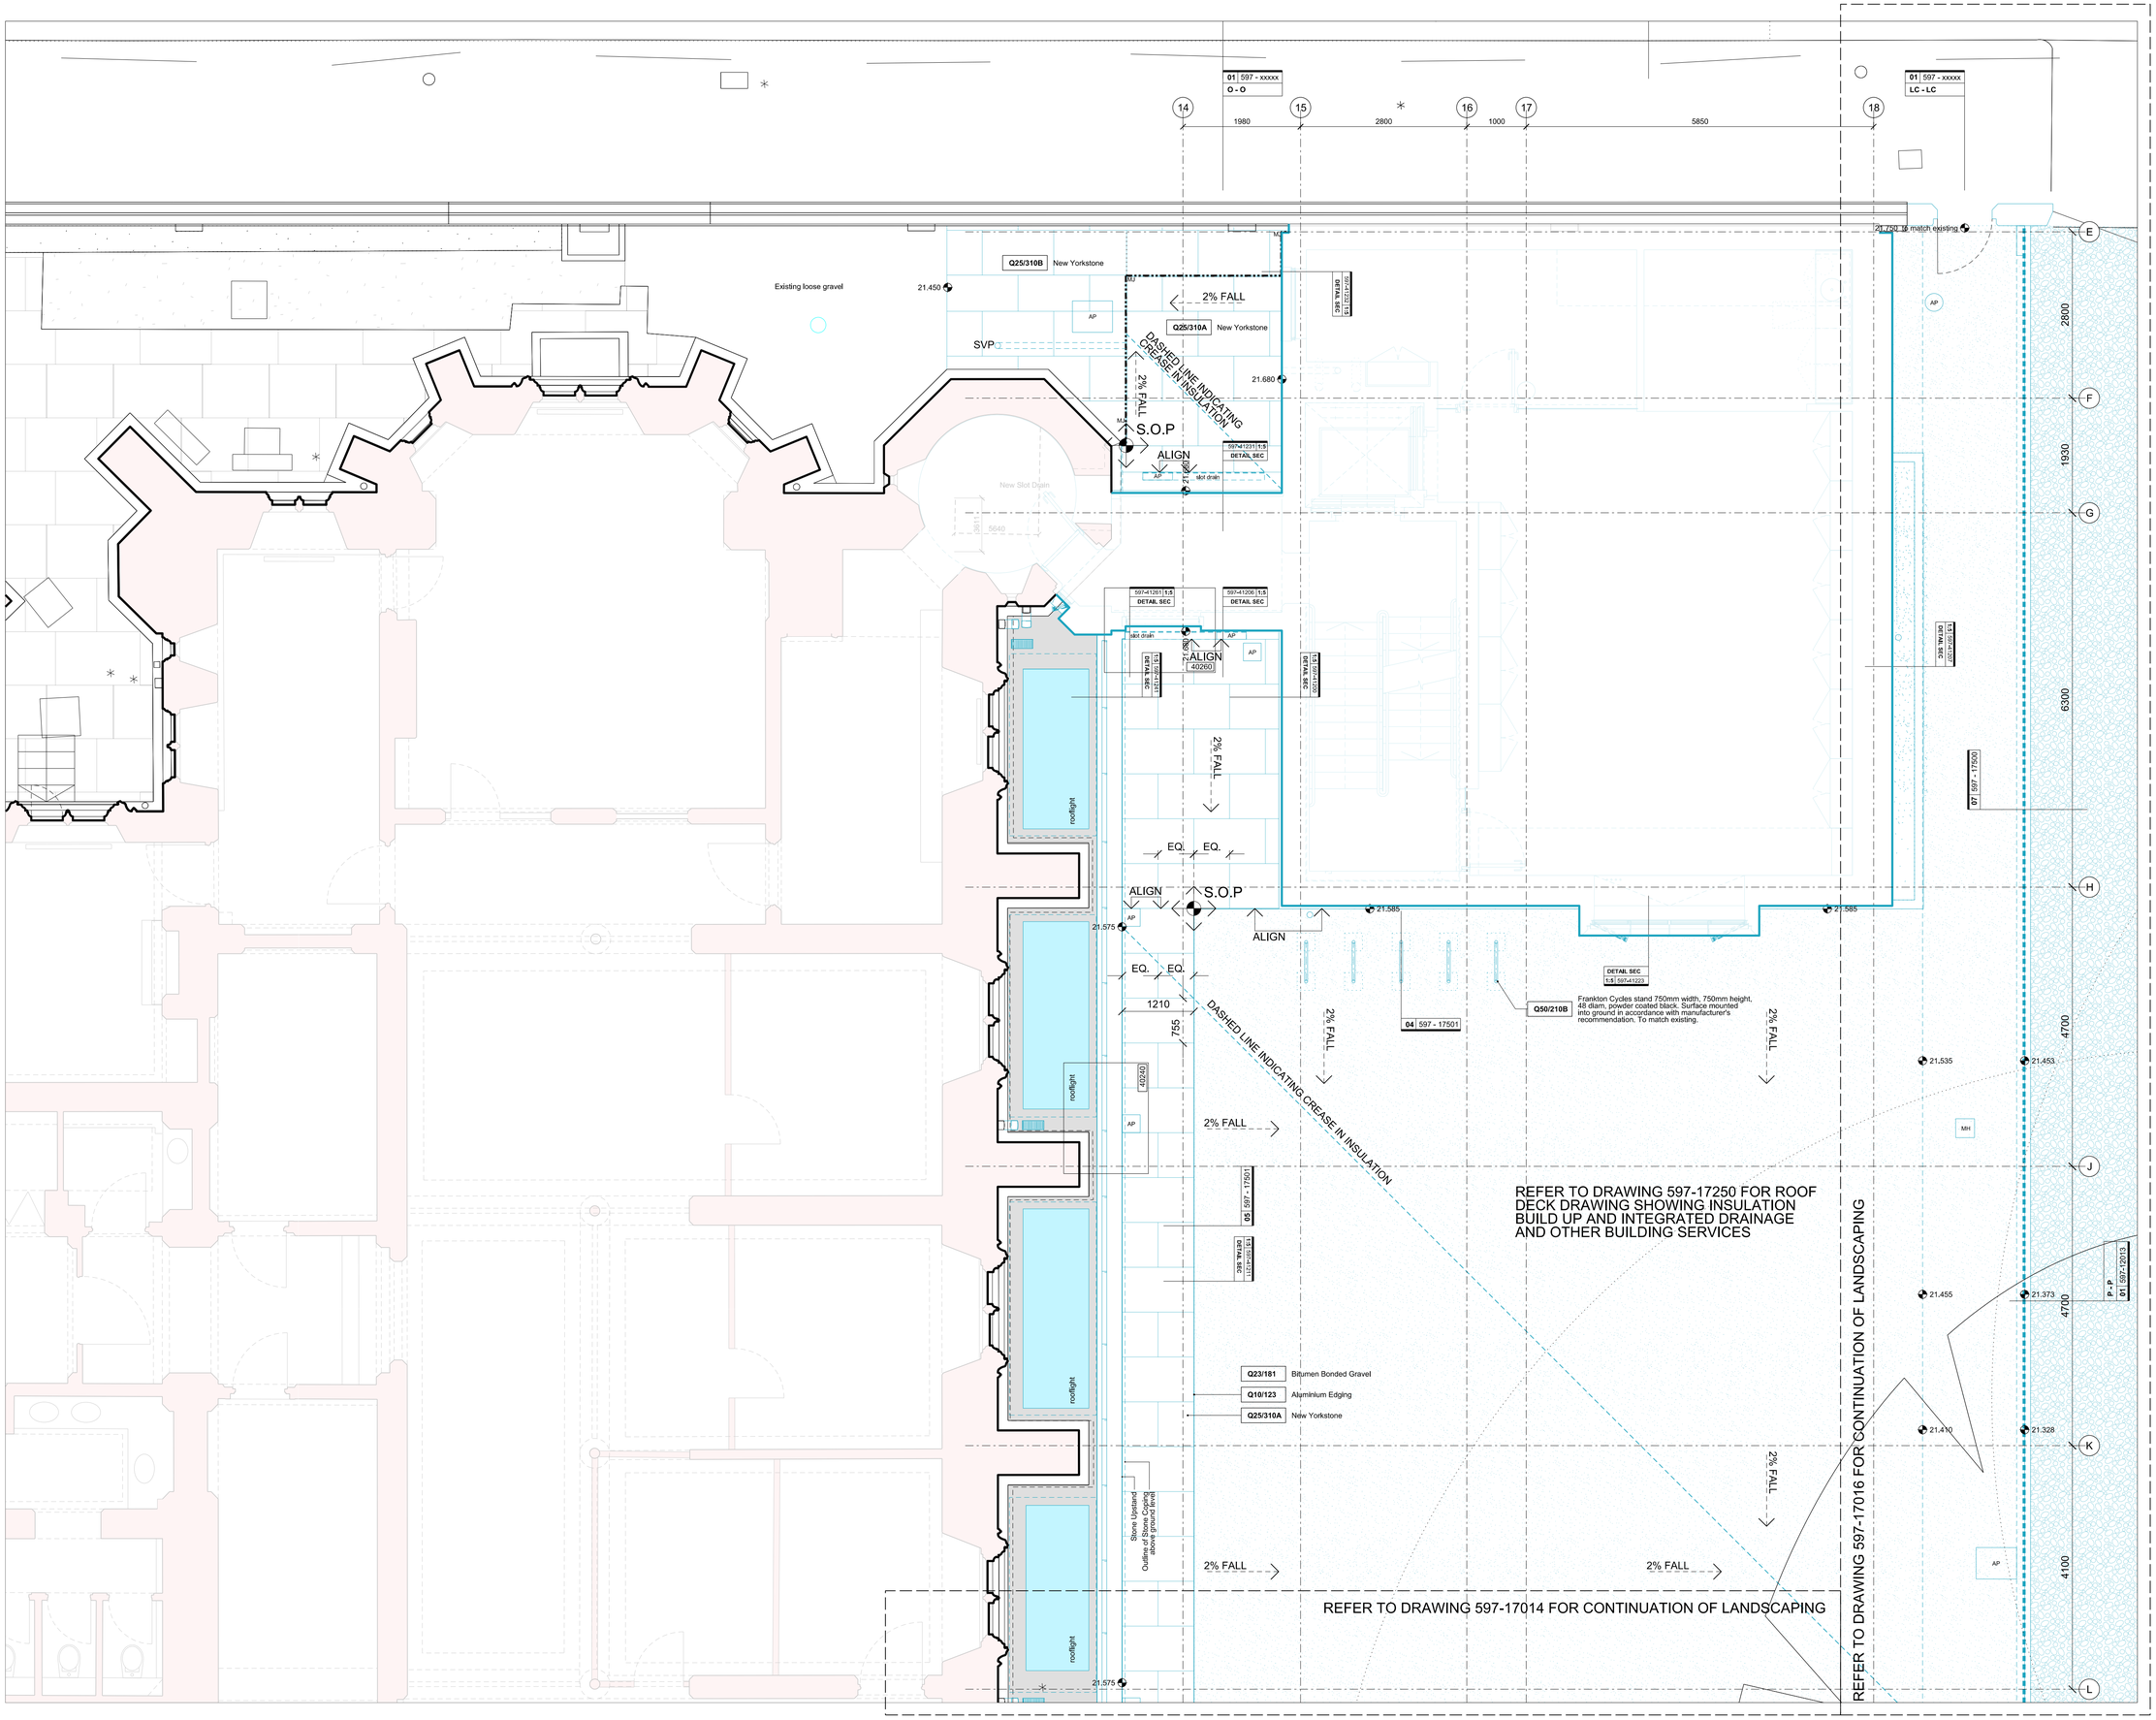

NOTES

DO NOT SCALE FROM THIS DRAWING.
CONTRACTOR TO CHECK ALL DIMENSIONS ON SITE.
ANY DISCREPANCIES TO BE REPORTED TO THE ARCHITECT IMMEDIATELY.

COPYRIGHT RICK MATHER ARCHITECTS LLP ©

This drawing is to be read in conjunction with the full specification.

For drainage specifications, refer to the schedules noted above and the relevant IDS information.

This drawing is to be read in conjunction with the full IDS drawing/specification package.

Refer to Landscape Architect's drawings for planting information.

Refer to EOC drawings 14132-C01 & C05 for drainage information.

Manholes to be set out with paving.

This drawing must be read in colour.

KEY

- York Stone
- Bonded chippings
- Loose gravel
- Planting beds
- Turf
- Granite setts
- Tegula paving

REVISIONS

REV	DATE	DESCRIPTION
C1	02.02.18	CONSTRUCTION

KEY PLAN

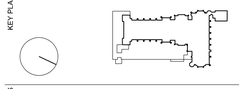

STATUS

CONSTRUCTION

RICK MATHER ARCHITECTS ©

123 Camden High Street London NW1 7JR
T: 020 7284 1727 F: 020 7267 7926
info@rickmather.com www.rickmather.com

JOB

THE HONOURABLE SOCIETY OF LINCOLN'S INN
GREAT HALL AND LIBRARY

TITLE

PROPOSED GREAT HALL PROJECT
PROPOSED LANDSCAPE DETAIL PLAN
LIBRARY EXTENSION (1 of 2)

DRAWN	JOB #	DRG #	REV
JR	597	17013	C1

CHECKED	SCALE@A1	SIZE	DATE	REV DATE
TP	1:50 1:100	A1 A3	JAN 16'	02.02.18