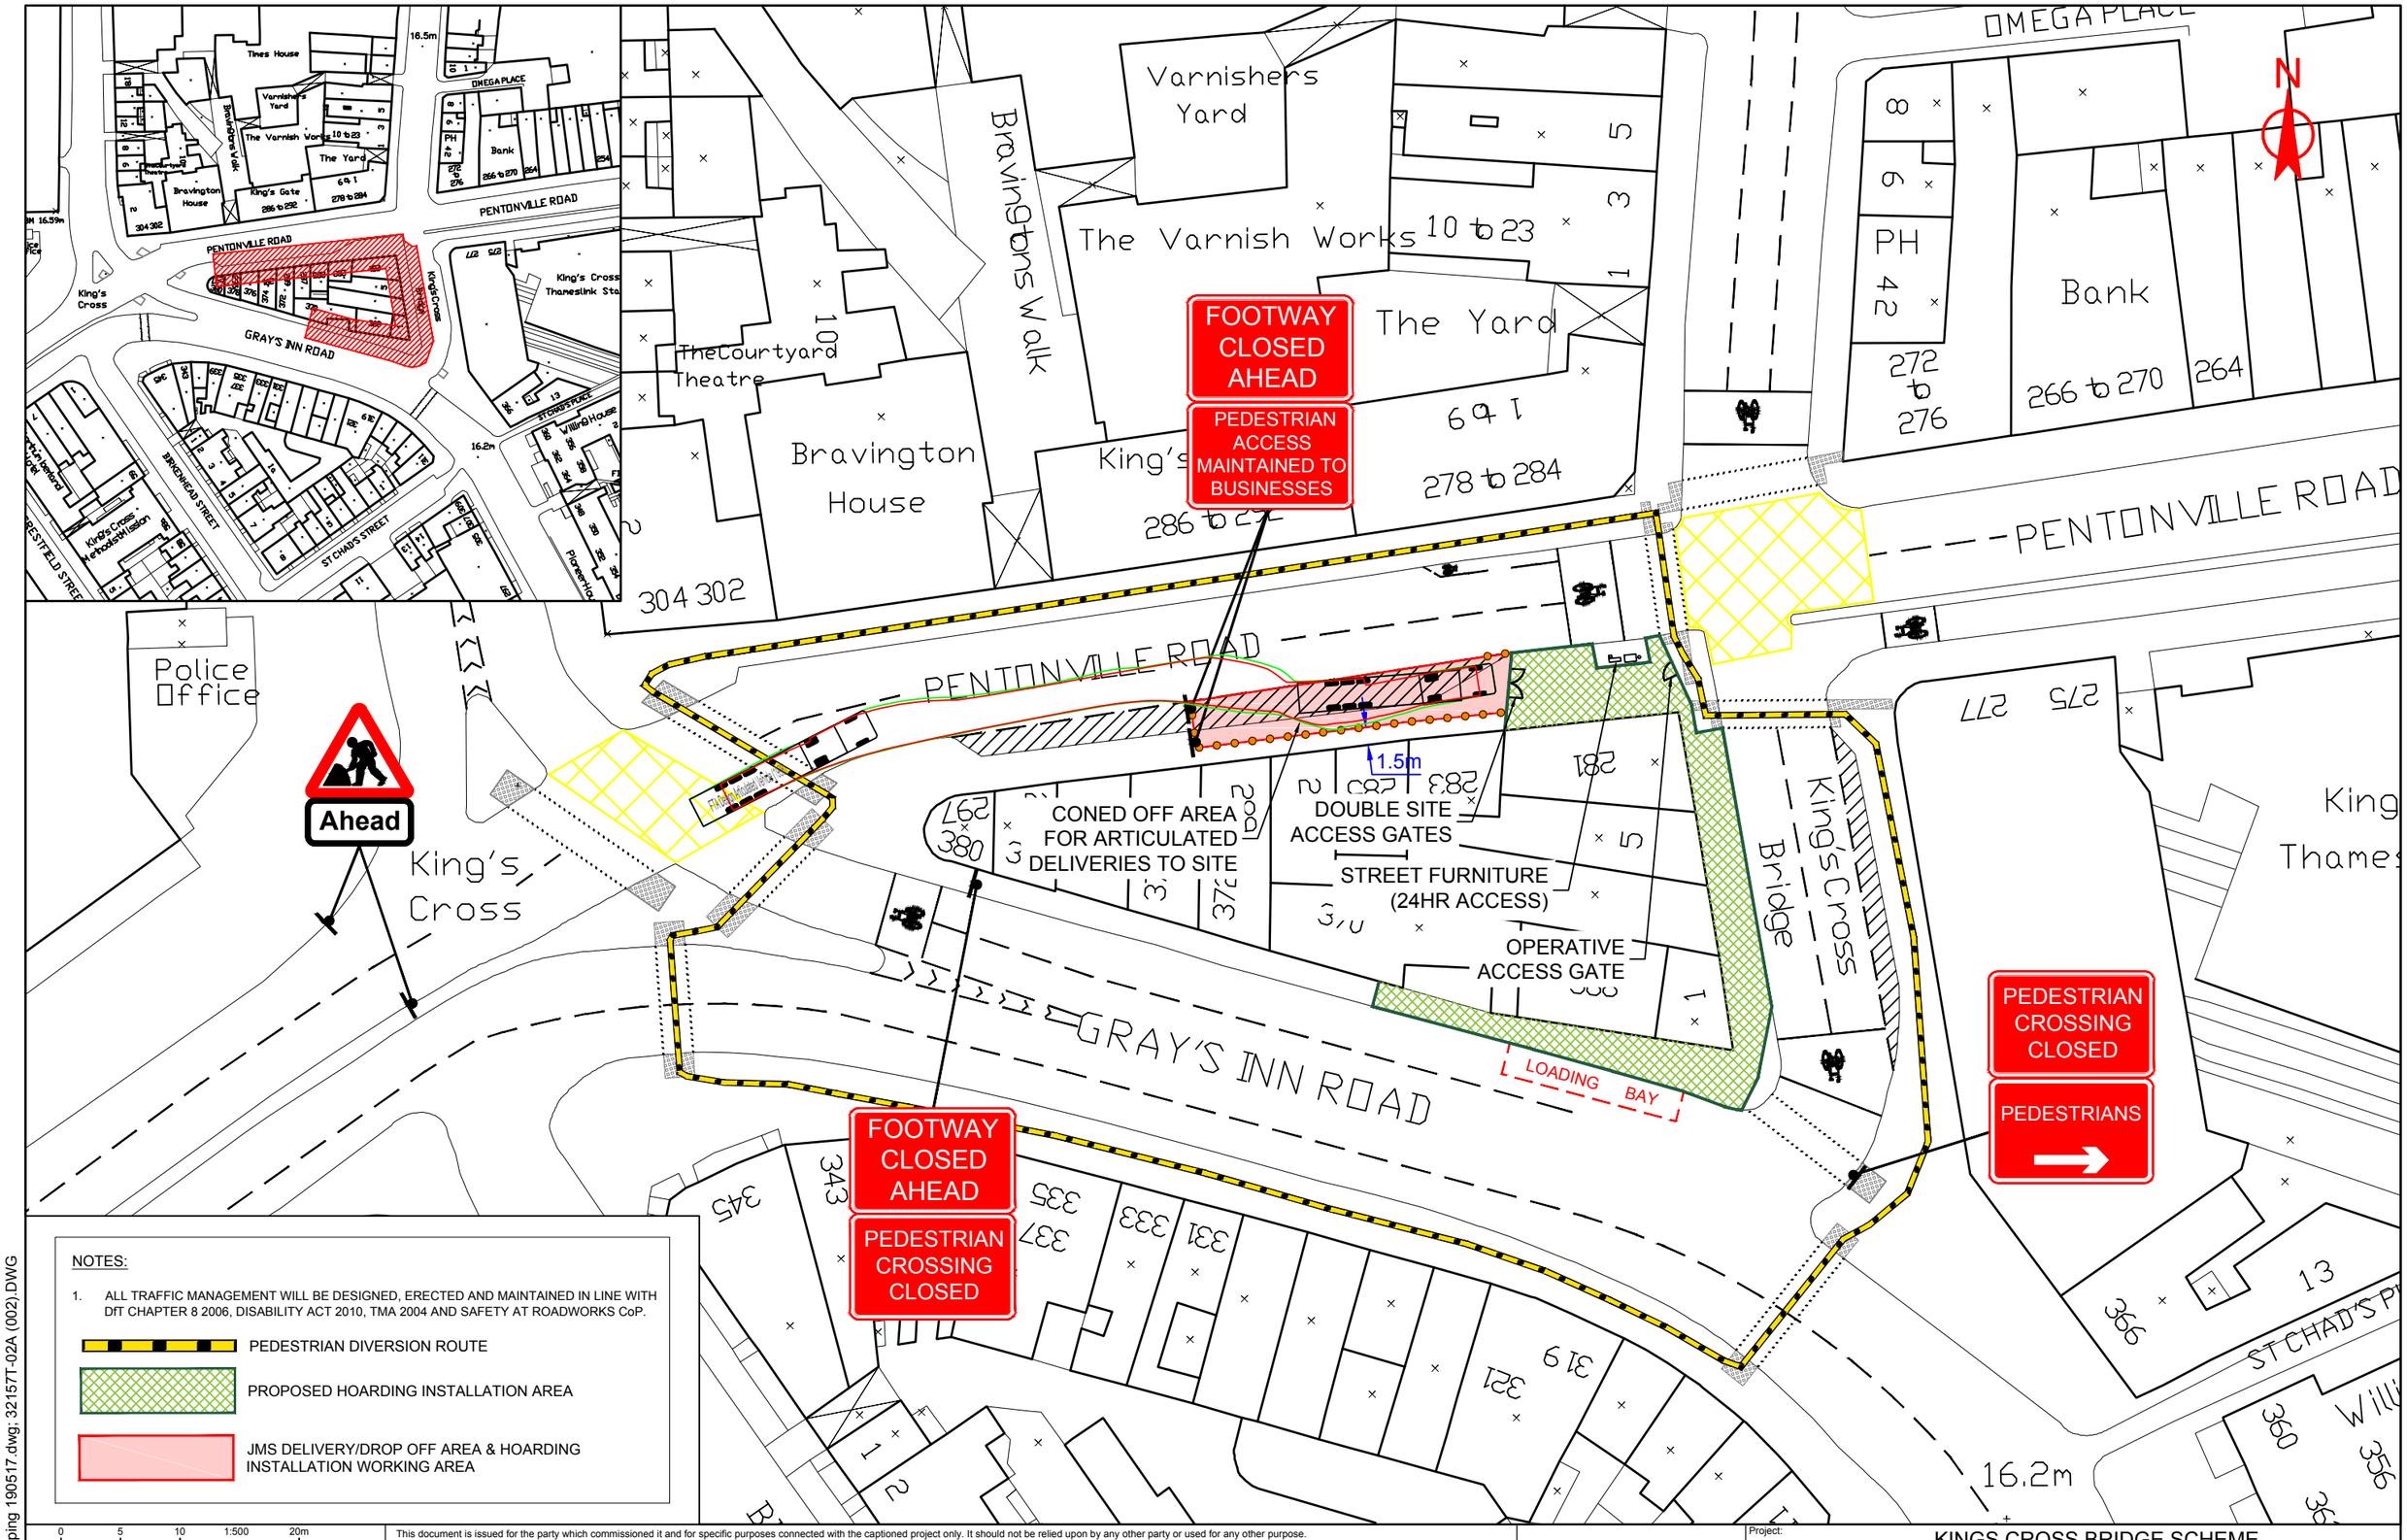

NOTES:

1. ALL TRAFFIC MANAGEMENT WILL BE DESIGNED, ERECTED AND MAINTAINED IN LINE WITH DfT CHAPTER 8 2006, DISABILITY ACT 2010, TMA 2004 AND SAFETY AT ROADWORKS CoP.

PEDESTRIAN DIVERSION ROUTE

PROPOSED HOARDING INSTALLATION AREA

JMS DELIVERY/DROP OFF AREA & HOARDING INSTALLATION WORKING AREA

0 5 10 1:500 20m

This document is issued for the party which commissioned it and for specific purposes connected with the captioned project only. It should not be relied upon by any other party or used for any other purpose.
We accept no responsibility for the consequences of this document being relied upon by any other party, or being used for any other purpose, or containing any error or omission which is due to an error or omission in data supplied to us by other parties.

MURPHY
WORLD-CLASS INFRASTRUCTURE
J. MURPHY & SONS LTD
Hiview House, Highgate Road, London NW5 1TN - Tel: 020 7267 4366

UK REAL ESTATE
UK REAL ESTATE LIMITED
York House, Empire Way, Wembley, HA9 0FQ - Tel: 020 7328 5626

REV	DRAWN	CHK	APP.	DATE	REVISION COMMENTS
-	-	-	-	-	-
C01	W.SMITH	M.MONAGHAN	T.SCOTLAND	27/06/17	APPROVED
P01.4	W.SMITH	M.MONAGHAN	-	13/06/17	SITE HOARDING AND ADDITIONAL TM ADDED
P01.3	W.SMITH	M.MONAGHAN	-	07/06/17	SITE HOARDING AMENDMENTS
P01.2	W.SMITH	M.MONAGHAN	-	07/06/17	SITE HOARDING AMENDED
P01.1	W.SMITH	M.MONAGHAN	-	23/05/17	FIRST ISSUE

Project:	KINGS CROSS BRIDGE SCHEME
Revision:	C01
Suitability:	A1
Scale @ A3:	0:0
Sheets:	1 OF 1
Internal Proj.Ref:	LBU0147
Dwg Title:	PROPOSED PEDESTRIAN DIVERSION TRAFFIC MANAGEMENT
Dwg No:	KCBS4-JMS-ZZ-XX-DR-W-00001
Purpose of Issue:	FOR INFORMATION
Client Ref Number:	-

Plotted: 27/06/2017 8:22 AM
Attached Xrefs: OS Mapping 190517.dwg; 32157T-02A (002).DWG