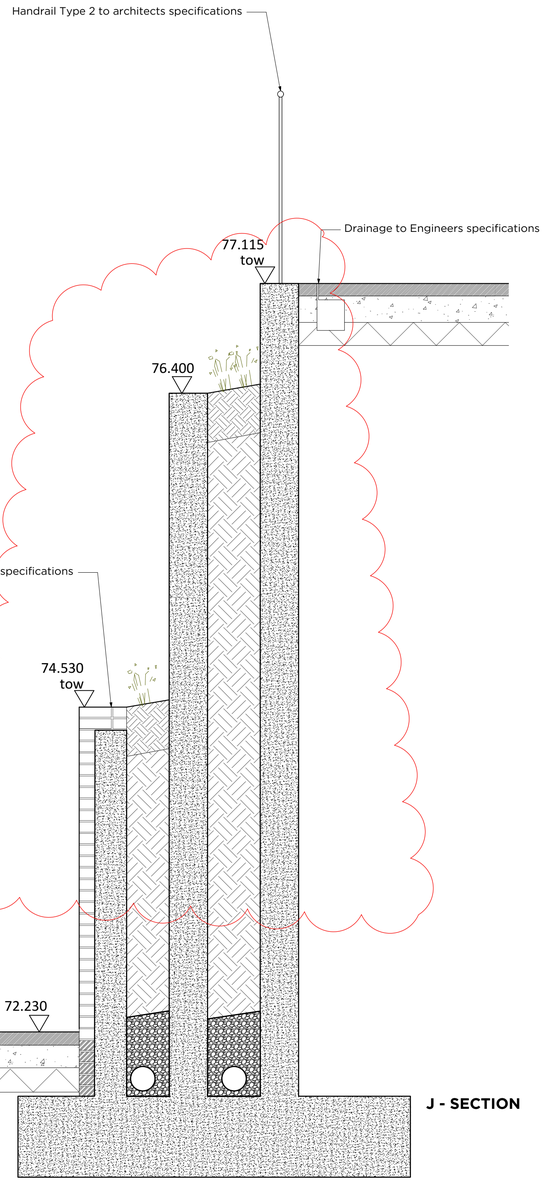

J - SECTION

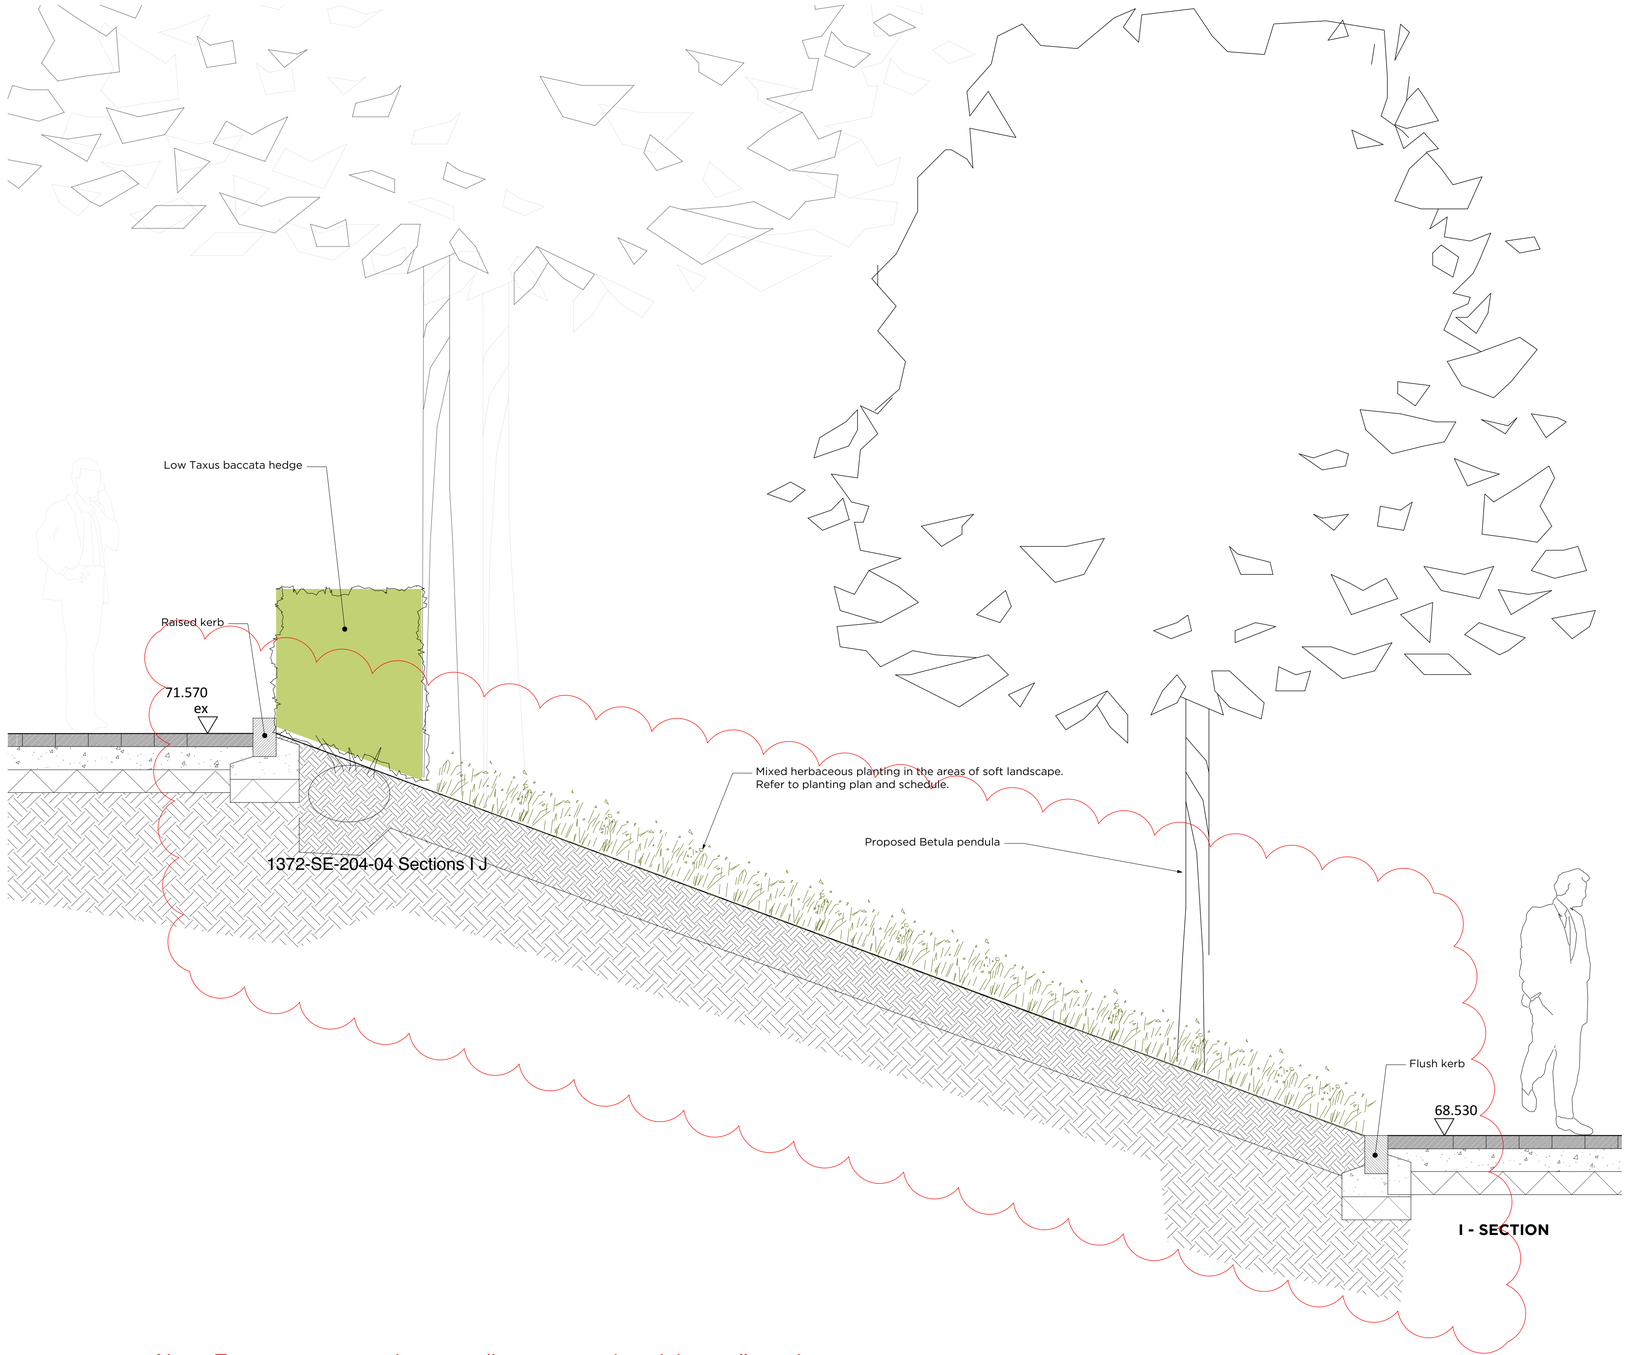

I - SECTION

Note: Entrance steps and surrounding terraces / retaining walls and landscaping have been revised in accordance with Non Material Amendments application / Reference: 2017/4229/P

04	Revised to reflect changes in layout.	30.10.17	KI
03	Further Hopkins updates added	20.07.16	MS
02	Revised following Hopkins	05.05.16	CP
01	Revised Layout for Planning	25.04.16	CP

General notes:
1. This drawing is to be read in conjunction with other C&M landscape drawings and specifications.
2. Any discrepancies between sources of information should be immediately notified to the Landscape Architect for clarification.
3. Do not scale off this drawing.
4. All dimensions in mm unless otherwise stated.

SECTIONS
I AND J

PLANNING

ROYAL FREE
PEARS BUILDING

SCALE: 1:20 @ A1
DATE: 30.03.2016
DRAWN: CP

DRAWING NUMBER: 1372-SE-204-04