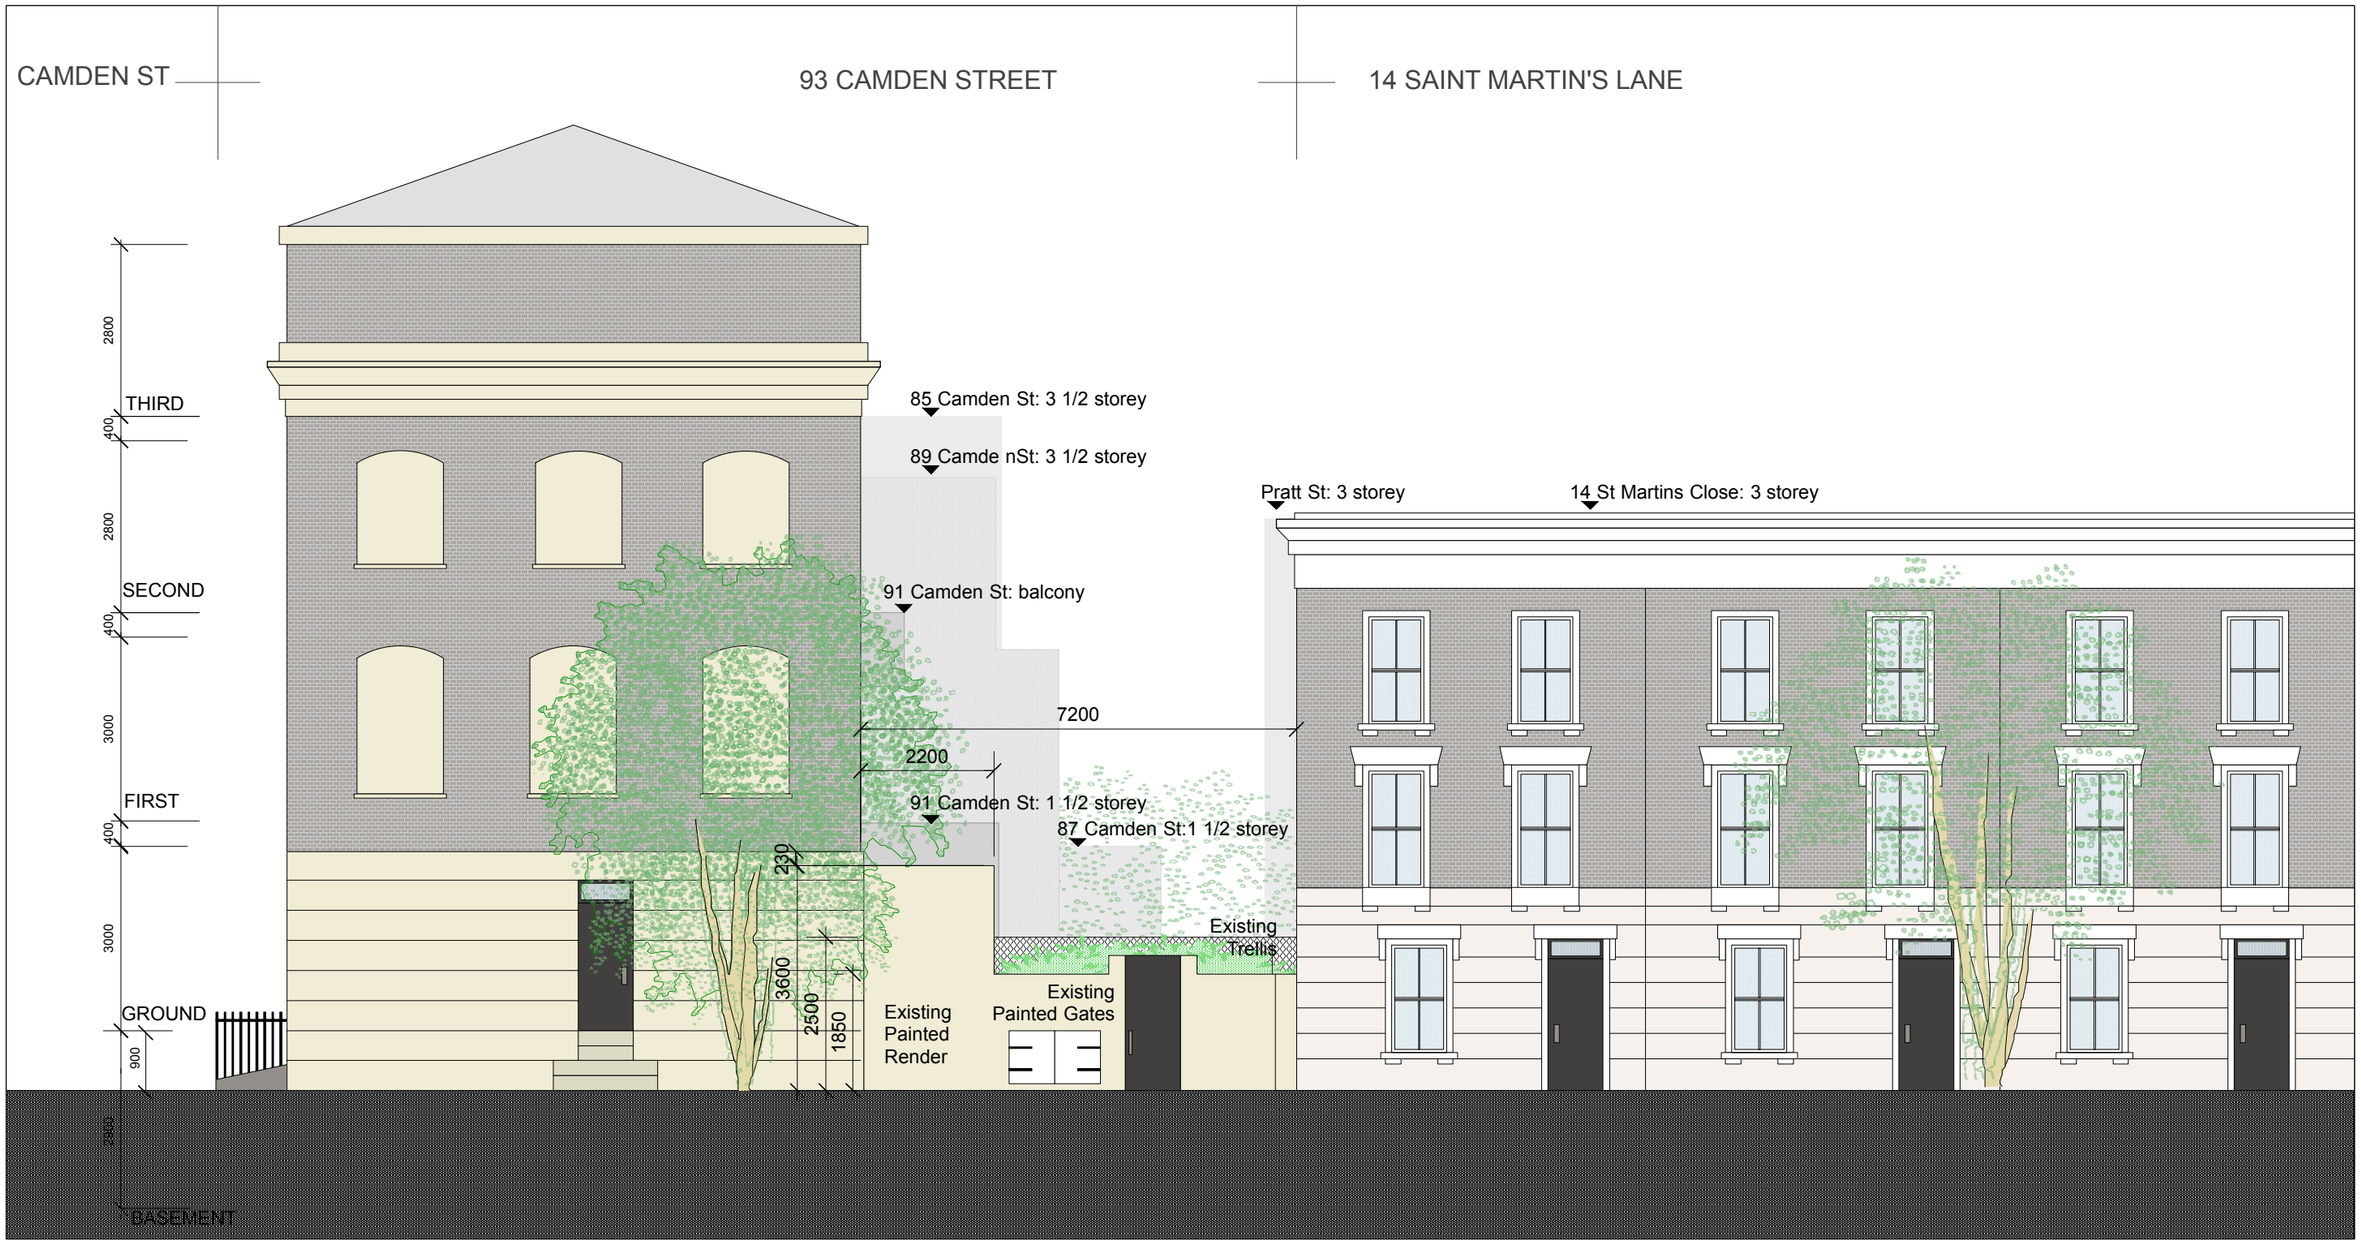

A/1.21 EXISITING NORTH ELEVATION: SAINT MARTIN'S LANE scale 1:100

PLANNING

29/01/18 For Planning

93 CAMDEN STREET

P1.21

EXISTING ELEVATION: NORTH
SAINT MARTINS CLOSE

Scale 1:100@A3

M4.5 3.5 2.5 1.5 0.5 0

Naomi de Graaf
93 Camden St
London NW1 0HP