NOTE:

Landscape levels to be reviewed with Landscape Architect.

Floor levels in level 02 terrace / Memorial Garden to be reviewed with Structural Engineer and Landscape Architect.

Entrance area (steps / terraces) to be reviewed with Landscape Architect.

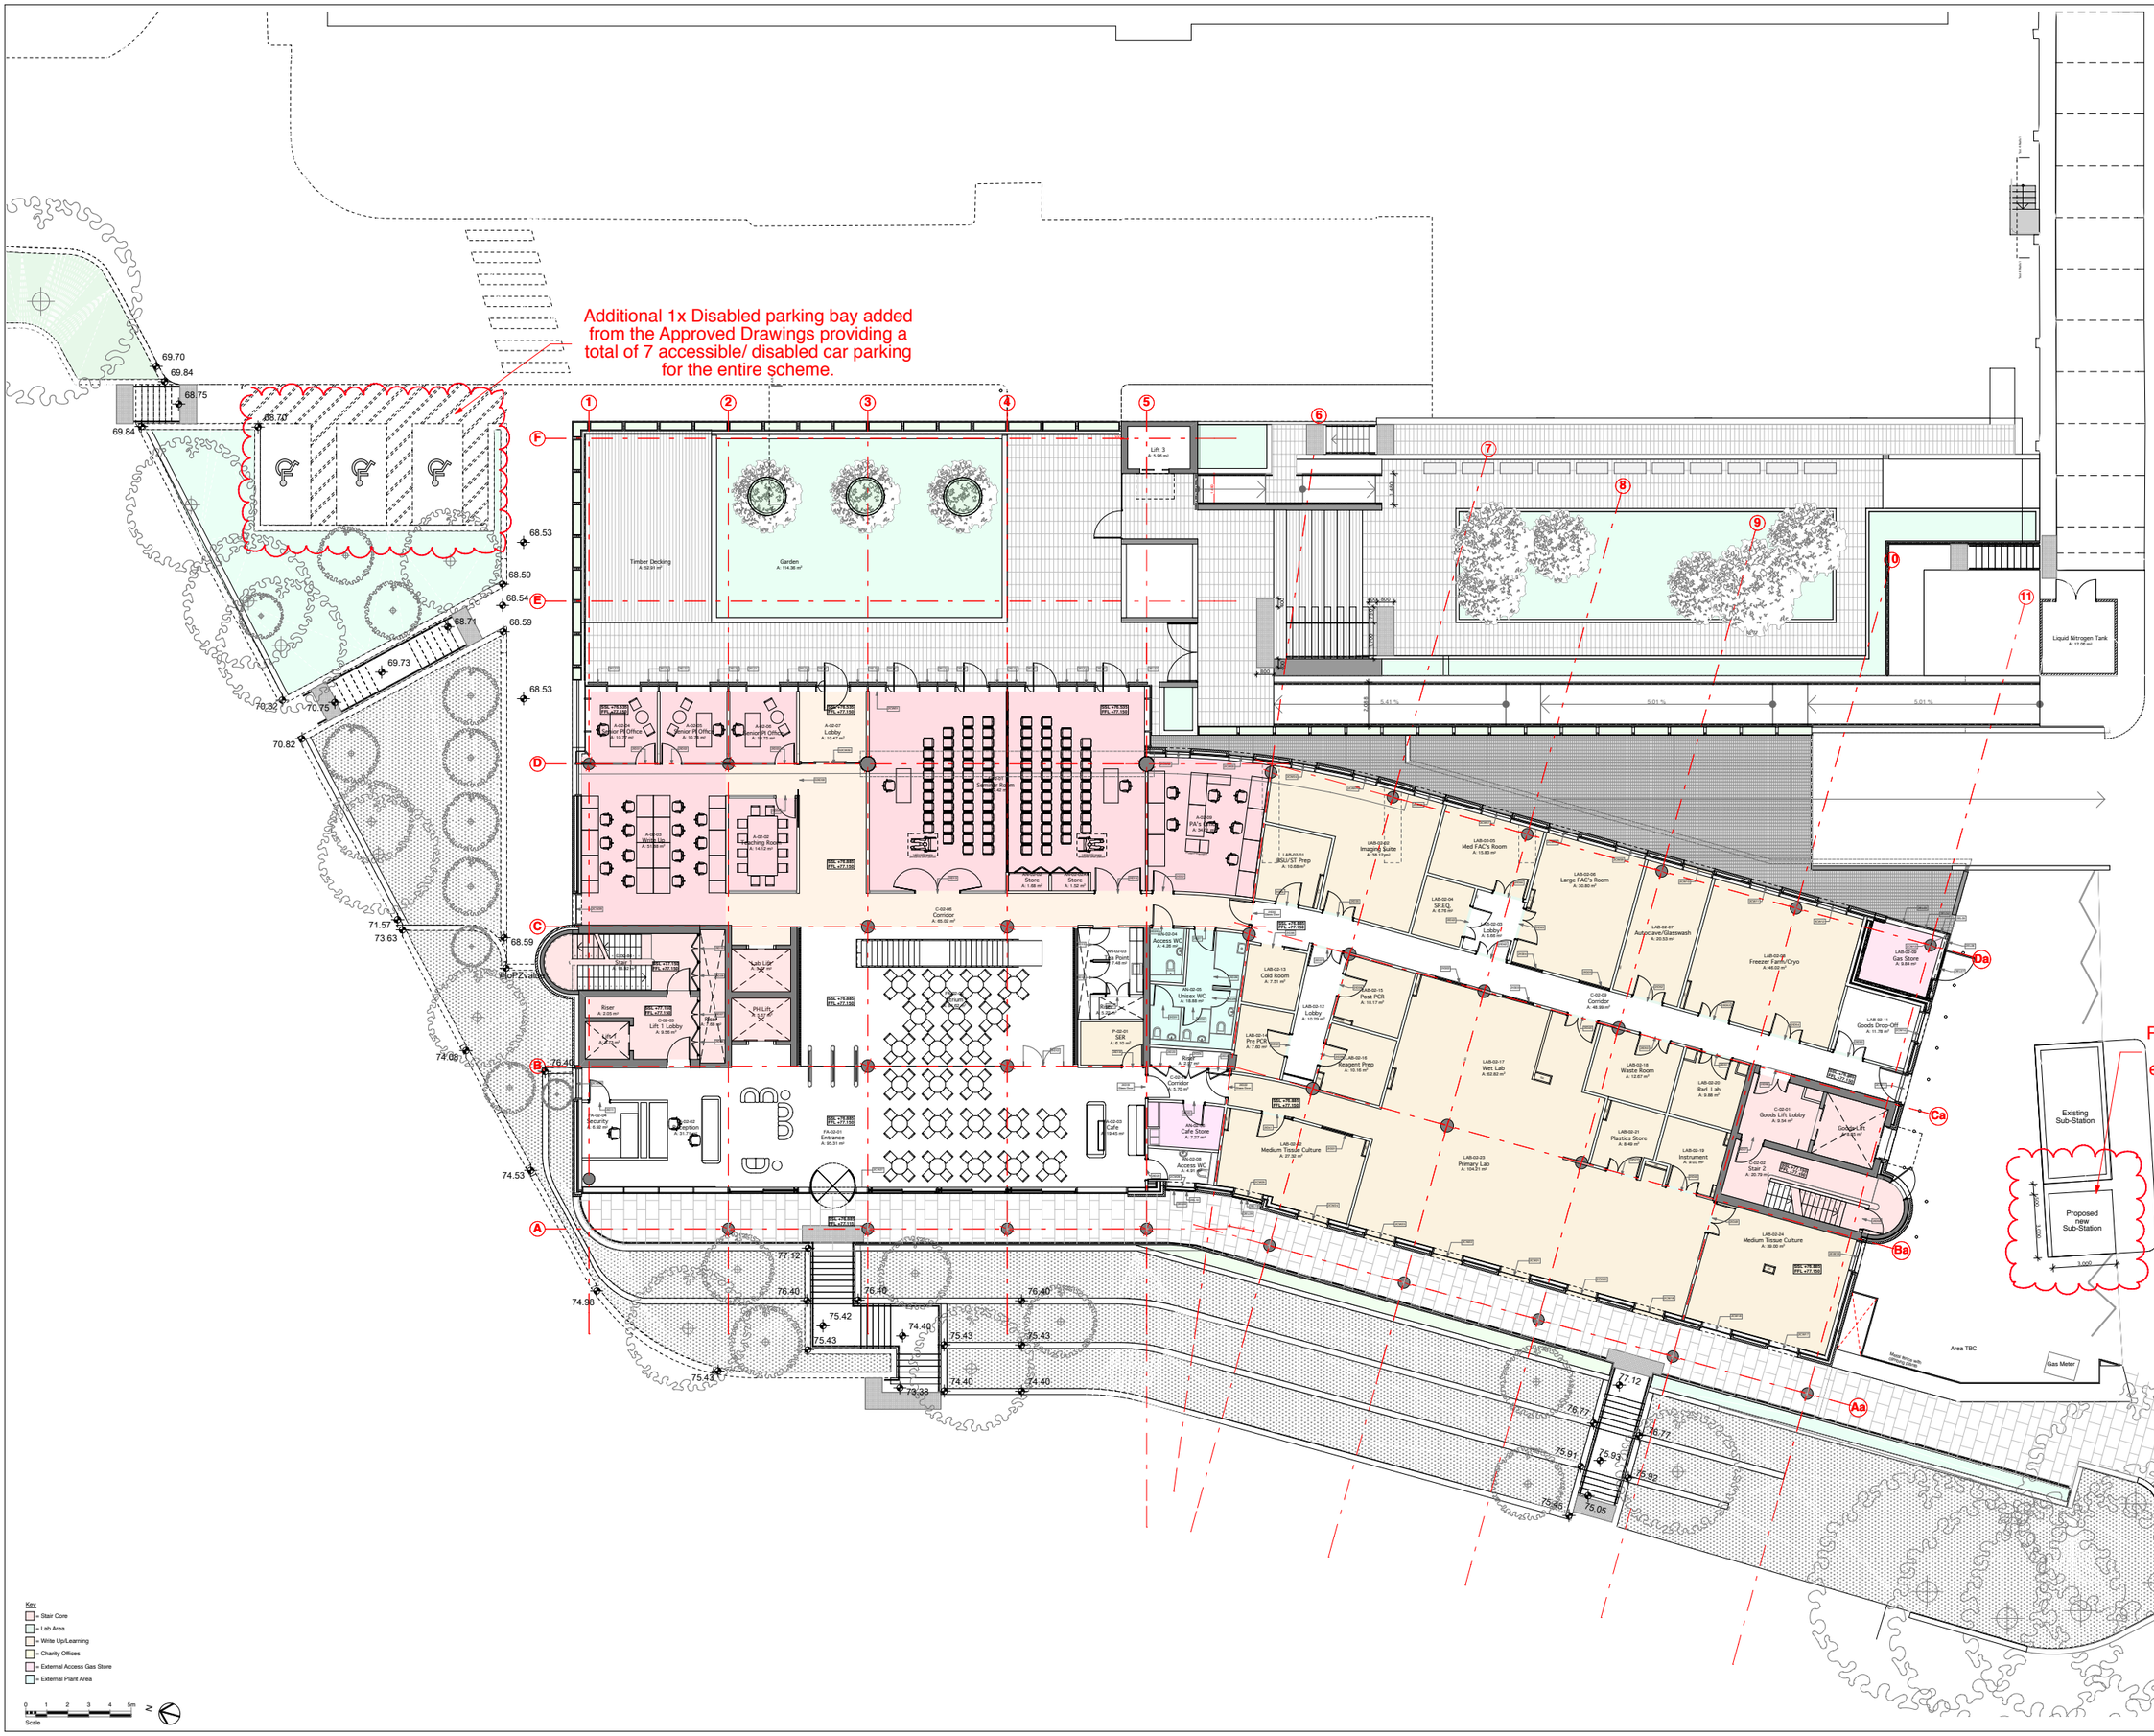

Rev	Description	Date
	NMA Application- Carparking	24.05.18

royal free charity

WILLMOTT DIXON

Job Title

PEARS BUILDING
ROYAL FREE HOSPITAL

Drawing Title

Level 02- Planning Conditions Site Plan

bmj architects

Boswell Mitchell & Johnston
22-24 Easton Street
London
WC1X 0DG

T: 020 7833 9974
E: london@bmjarchitects.co.uk
www.bmjarchitects.co.uk

Glasgow|London|Aberdeen

Scale @ A0: 1:100

Drawn by	Approved by	Date
MV	MS	28.2.18

Job No.	Drawing No.	Revision
3340	PL(10)16	-

© Boswell Mitchell & Johnston Ltd