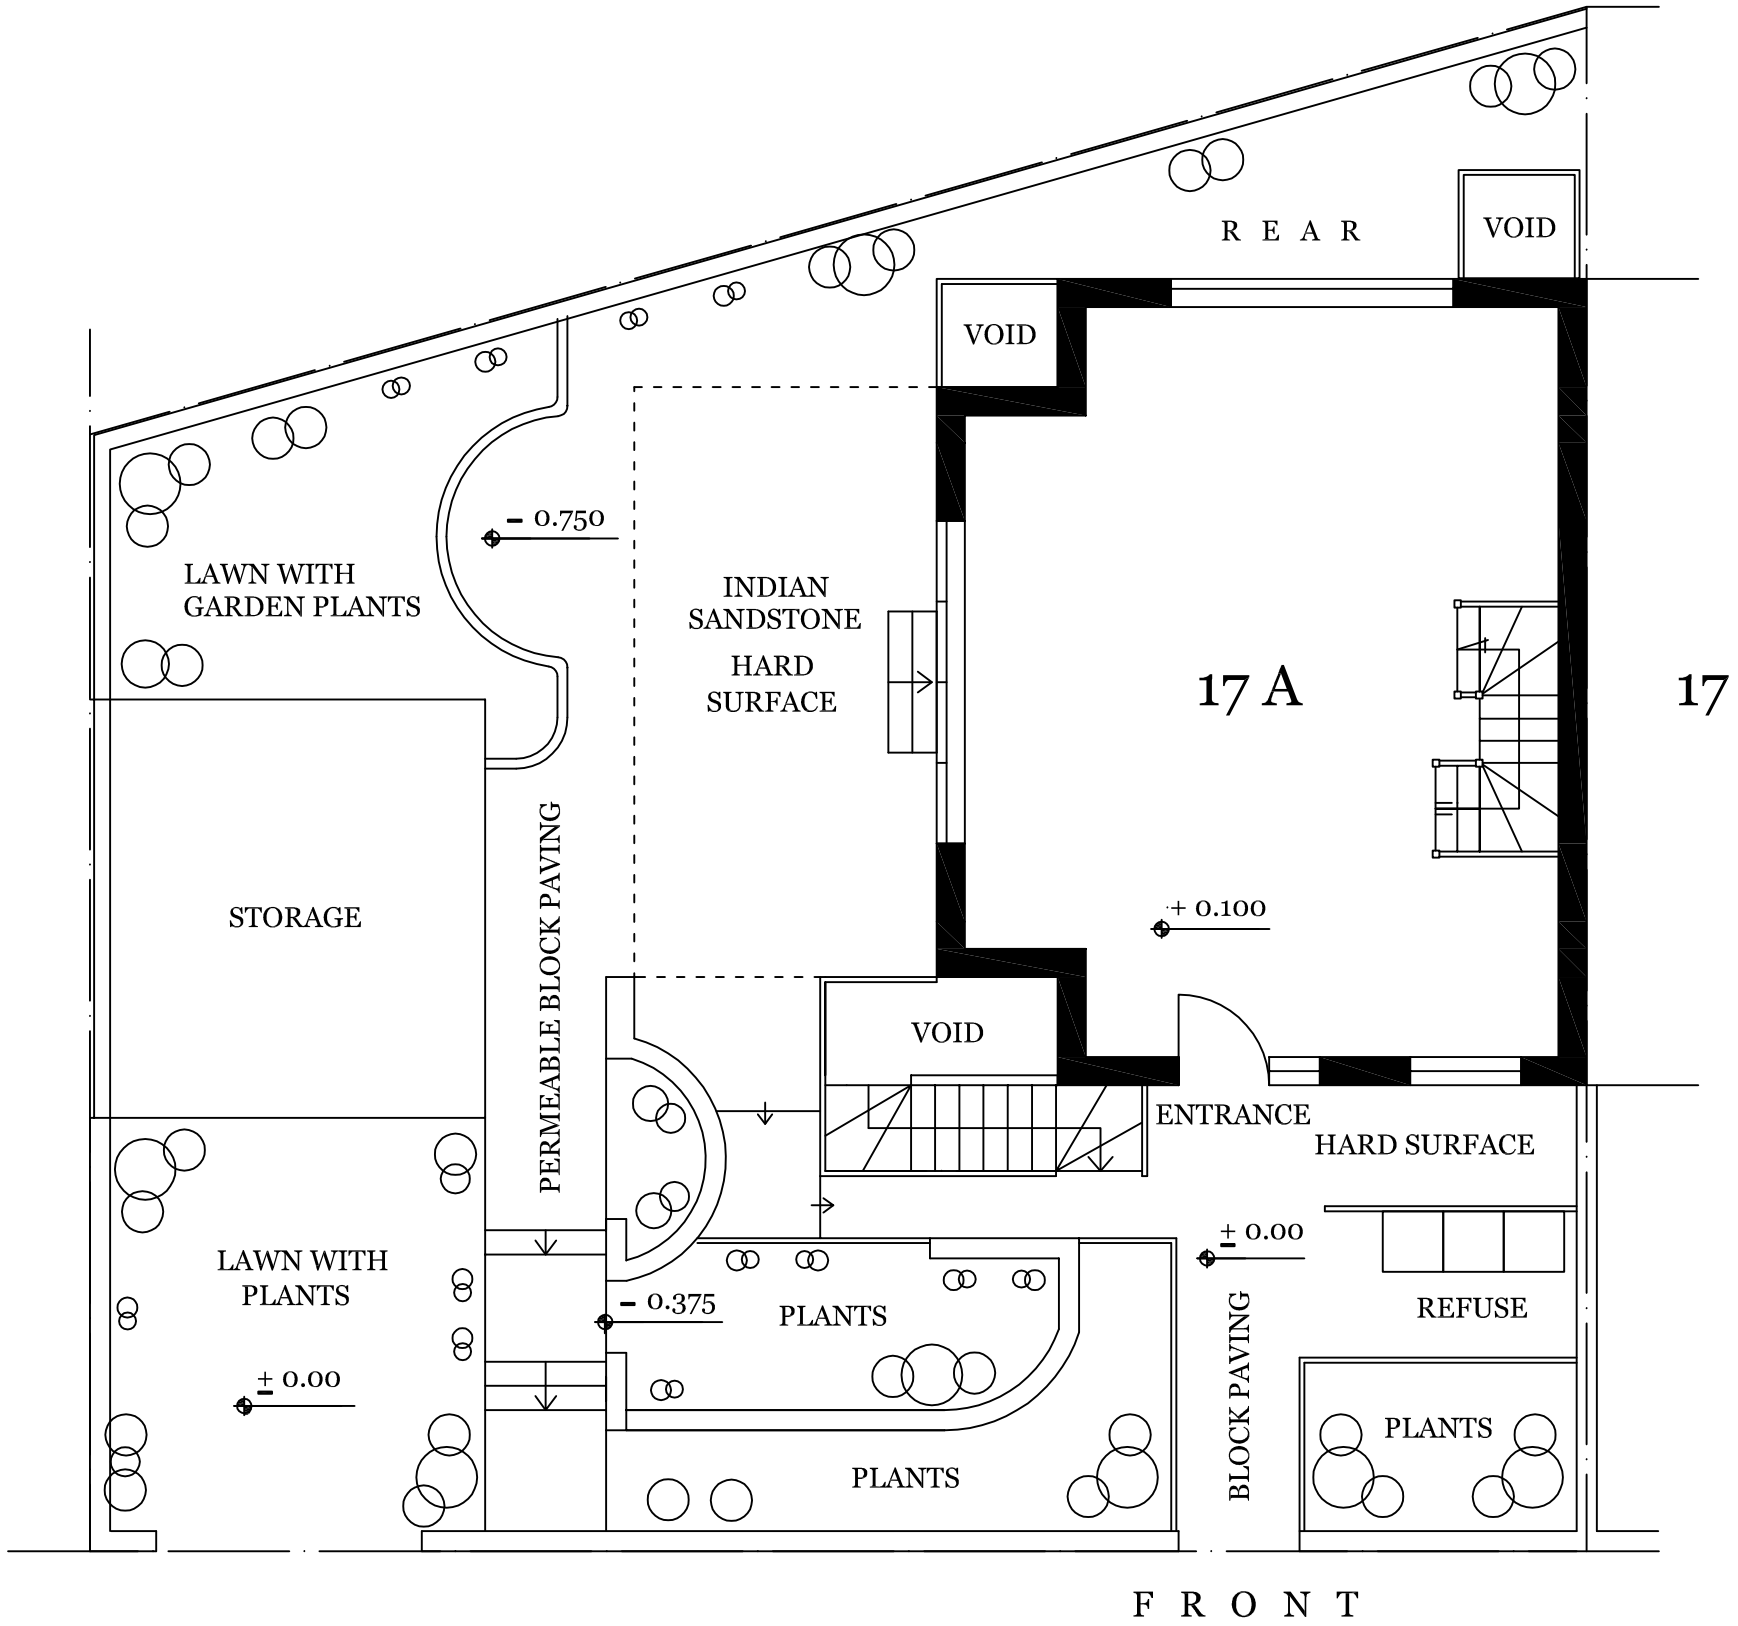

F A I R H A Z E L G A R D E N S

PROPOSED GROUND FLOOR (LANDSCAPE) 1 : 75
17A FAIRHAZEL GARDENS
LONDON NW6 3QL

PLANTS & FLOWERS :

BORAGINACEA
FLORECILLAS SYLVESTRES
ABELIA ERHNDIFLORA
LAVANDULA STOECHAS
GYSOPHILA
SYRINGA MICHROPHILA

HEDGES & SHRUBS :

LAVENDER
LAUREL
PHOTINIA RED ROBIN SHRUBS
BERBERIS BUXIFOLIA
FAGUS SYLVATICA

HARD SURFACE :

FOSIL MINT INDIAN SANDSTONE
& PERMEABLE BLOCK PAVING

REVISION :

A 15.3.18 TYPES OF PLANTS, HEDGES & SHRUBS LISTED.

A 6.6.18 TYPE OF HARD SURFACE FINISH NOTED ON DRAWING.

0 mm 1000 2000 3000 4000

DRG. NO. A / 2017 / 12 / L04B

ADVANCED MANAGEMENT LTD.
65 THE RIDGEWAY
KENTON, HARROW HA3 0LW
TEL: 07951 578803
email: admansal@hotmail.co.uk