LOCATION PLAN
SCALE 1:500 @ A3

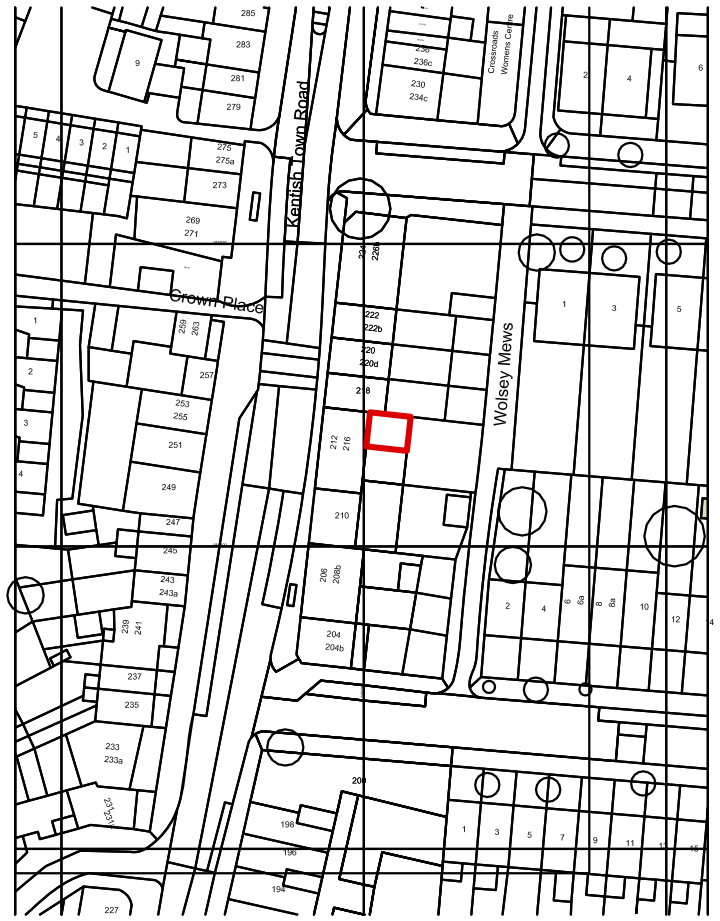

BLOCK PLAN
SCALE 1:1250 @ A3

N

Revision	Date	Description

Revision	Date	Description

Revision	Date	Description

SCALESCALE: 1:100
0 10 20m
SCALE: 1:100scale 1:500
0 25 50m
scale 1:1250

Mountbatten House, Fairacres, Dedworth Road,
Windsor, SL4 4LE
t: +44 (0) 175 375 4817
f: +44 (0) 844 443 52 50
e: info@gaadesign.co.uk
www.gaadesign.co.uk
RIBA Chartered Practice arb fsb

PROJECT NAME
Land to the Rear of 212-216 Kentish Town Road, NW5 2BY
DRAWING TITLE
Location & Site Plan

STATUS	DATE DRAWN	DRAWN BY	CHECKED BY
Planning	07/06/2018	CS	
PROJECT NO.	DRAWING NO.	REV.	SCALE(S)
GAA-2017-024	00-001-A3		1:500/1:1250 @A3

© This drawing is copyright. Figured dimensions only to be taken from this drawing. All dimensions to be checked on site. Architects to be informed immediately of any discrepancies before work proceeds.