USE FIGURED DIMENSIONS ONLY.
ALL DIMENSIONS MUST BE CHECKED ON SITE & ANY INCONSISTENCIES MUST BE REPORTED BACK TO THE ARCHITECT.

THIS DRAWING AND ANY DESIGNS INDICATED THEREON ARE THE COPYRIGHT OF THE ARCHITECT. ALL RIGHTS ARE RESERVED. NO PART OF THIS WORK MAY BE REPRODUCED WITHOUT PRIOR PERMISSION IN WRITING FROM THE ARCHITECT.

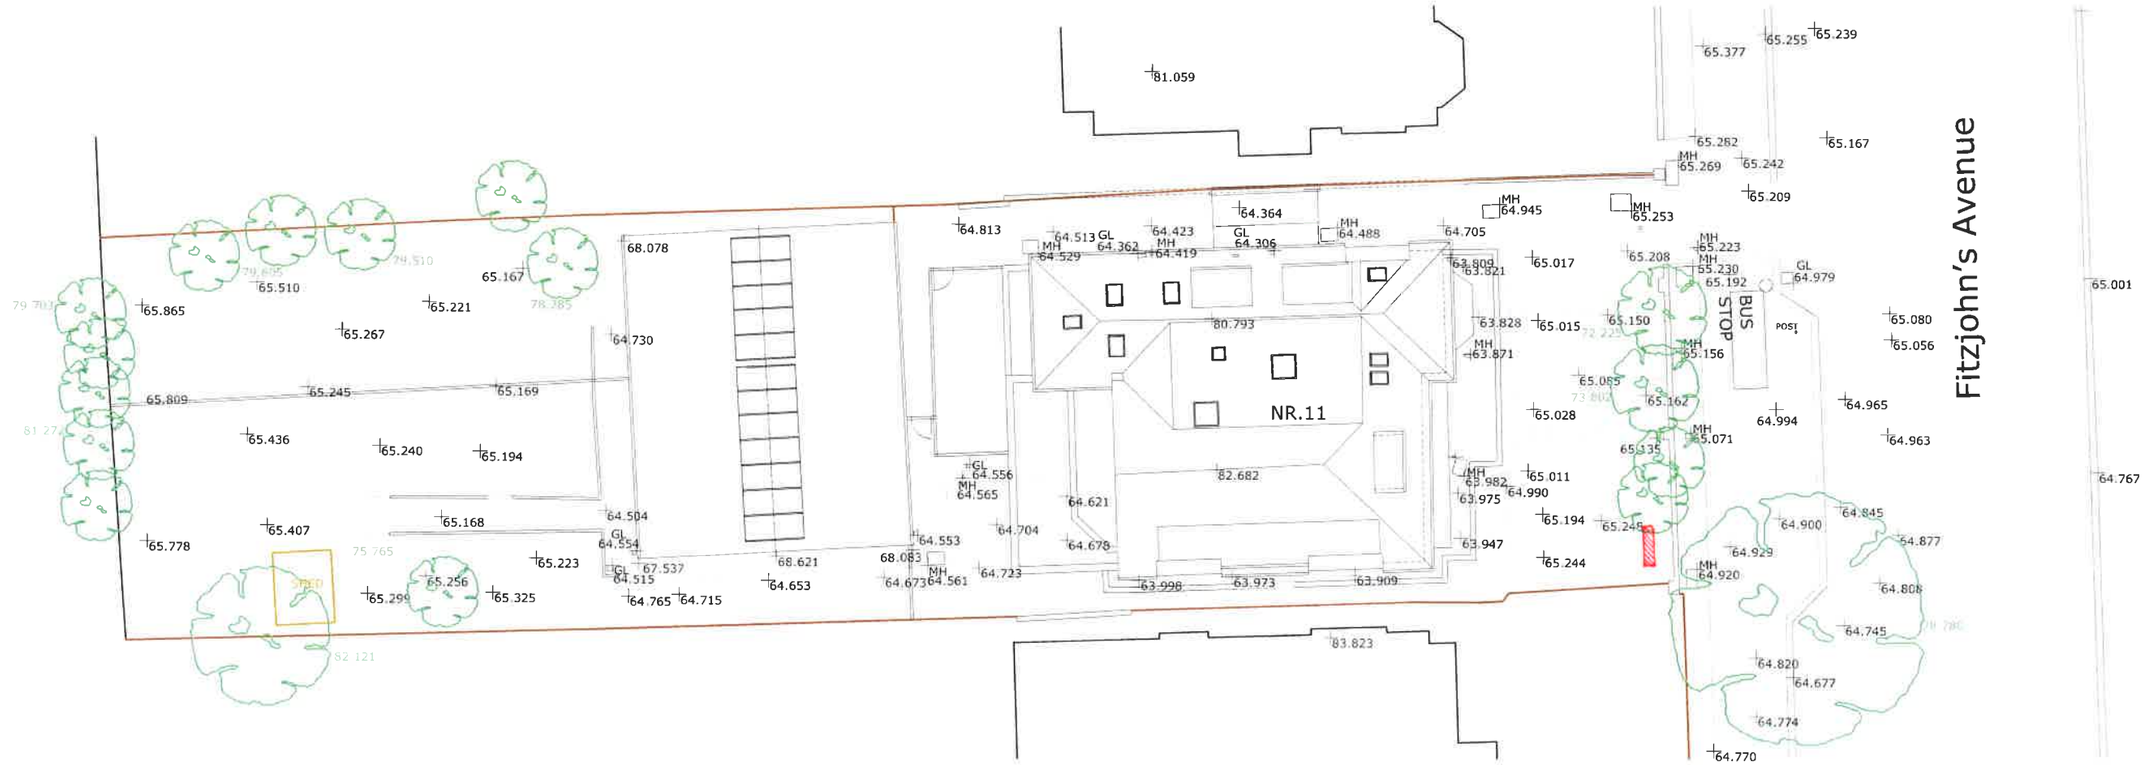

2 PROPOSED SITE PLAN
1 : 250

Bchitecture
11A Beresford Road London N2 6AT

LOCATION
11 Fitzjohns Avenue
London NW3 5JY

DRAWING TITLE
PROPOSED SITE PLAN

DATE
July 2016

SCALE
1:250 @A3

JOB NO
1603

DWG NO/REV
110/E