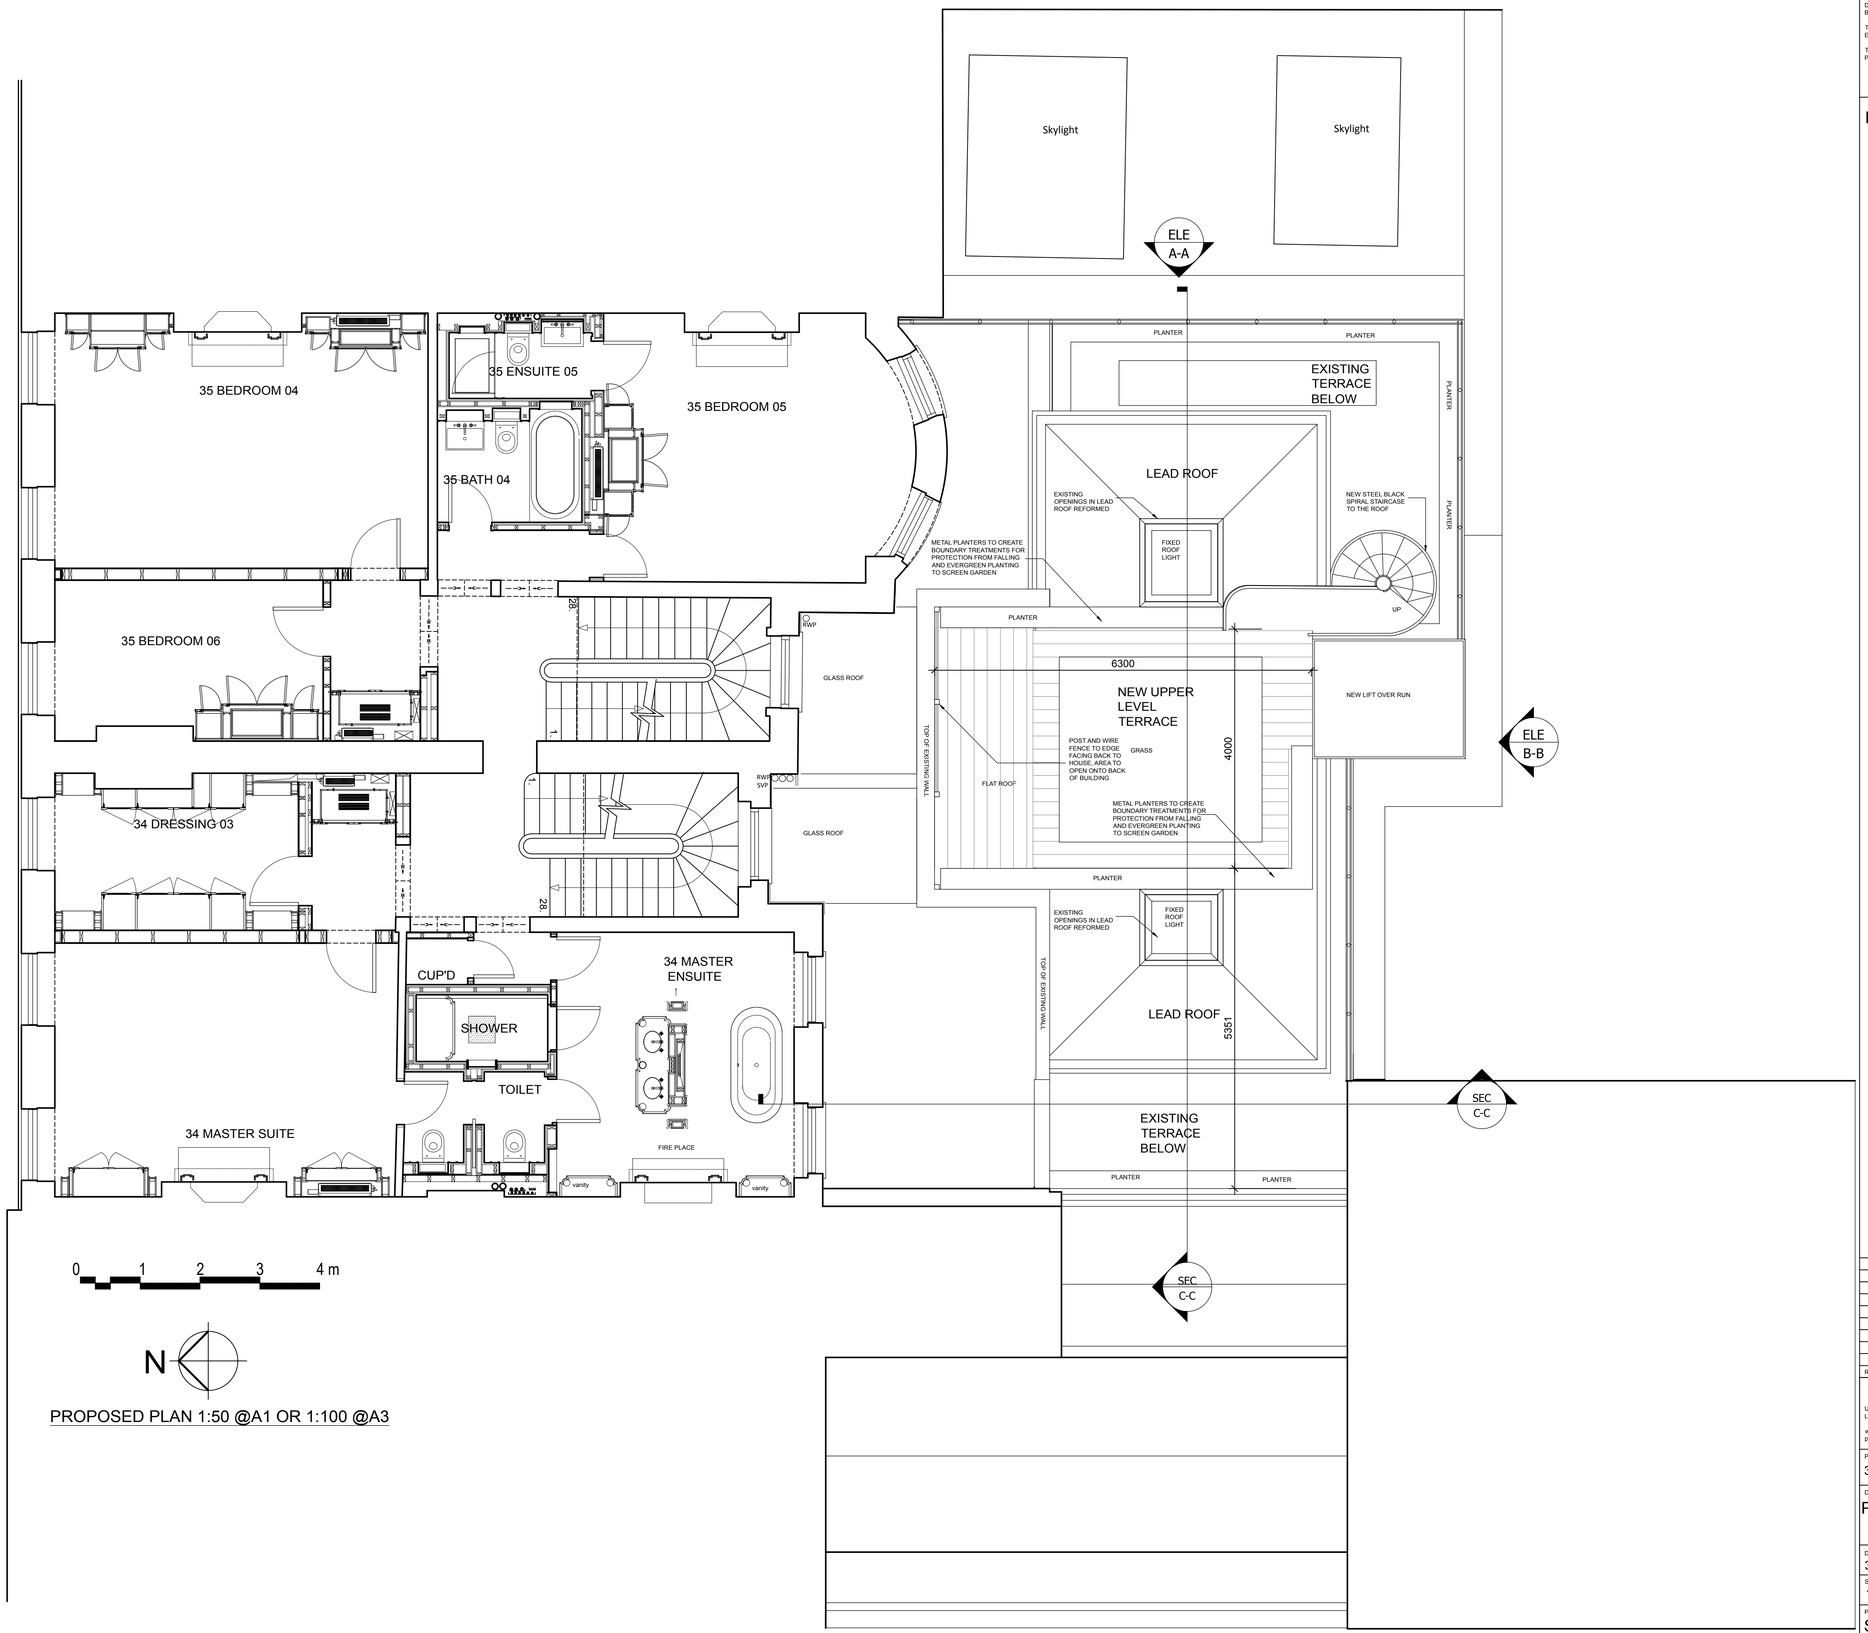

PROPOSED PLAN 1:50 @A1 OR 1:100 @A3

CONTRACTOR IS TO CHECK AND VERIFY ALL BUILDING AND SITE DIMENSIONS, LEVELS AND SEWER INVERT LEVELS AT CONNECTION POINTS BEFORE WORK STARTS

THIS DRAWING IS TO BE READ AND CHECKED IN CONJUNCTION WITH ENGINEERS AND OTHER SPECIALIST DRAWINGS

THE DRAWING AND THE WORKS DEPICTED ARE THE INTELLECTUAL PROPERTY OF INK BESPOKE LIMITED

NOTE

FOR INFORMATION ONLY

REV	DATE	DESCRIPTION

UNIT 4, 101 UNION STREET
LONDON, SE1 0LQ

www.inkbespoke.com
project@inkbespoke.com

INK BESPOKE

PROJECT
3435 FITZROY SQUARE

DRAWING TITLE
PROPOSED SECOND FLOOR

DRAWING NUMBER	REVISION
3435 - (P1) - 203	-
SCALE	ISSUE DATE
1:50@A1	2017-09-10
PROJECT STATUS	DRAWN BY
STAGE 4	MC
	CHECKED BY
	KS