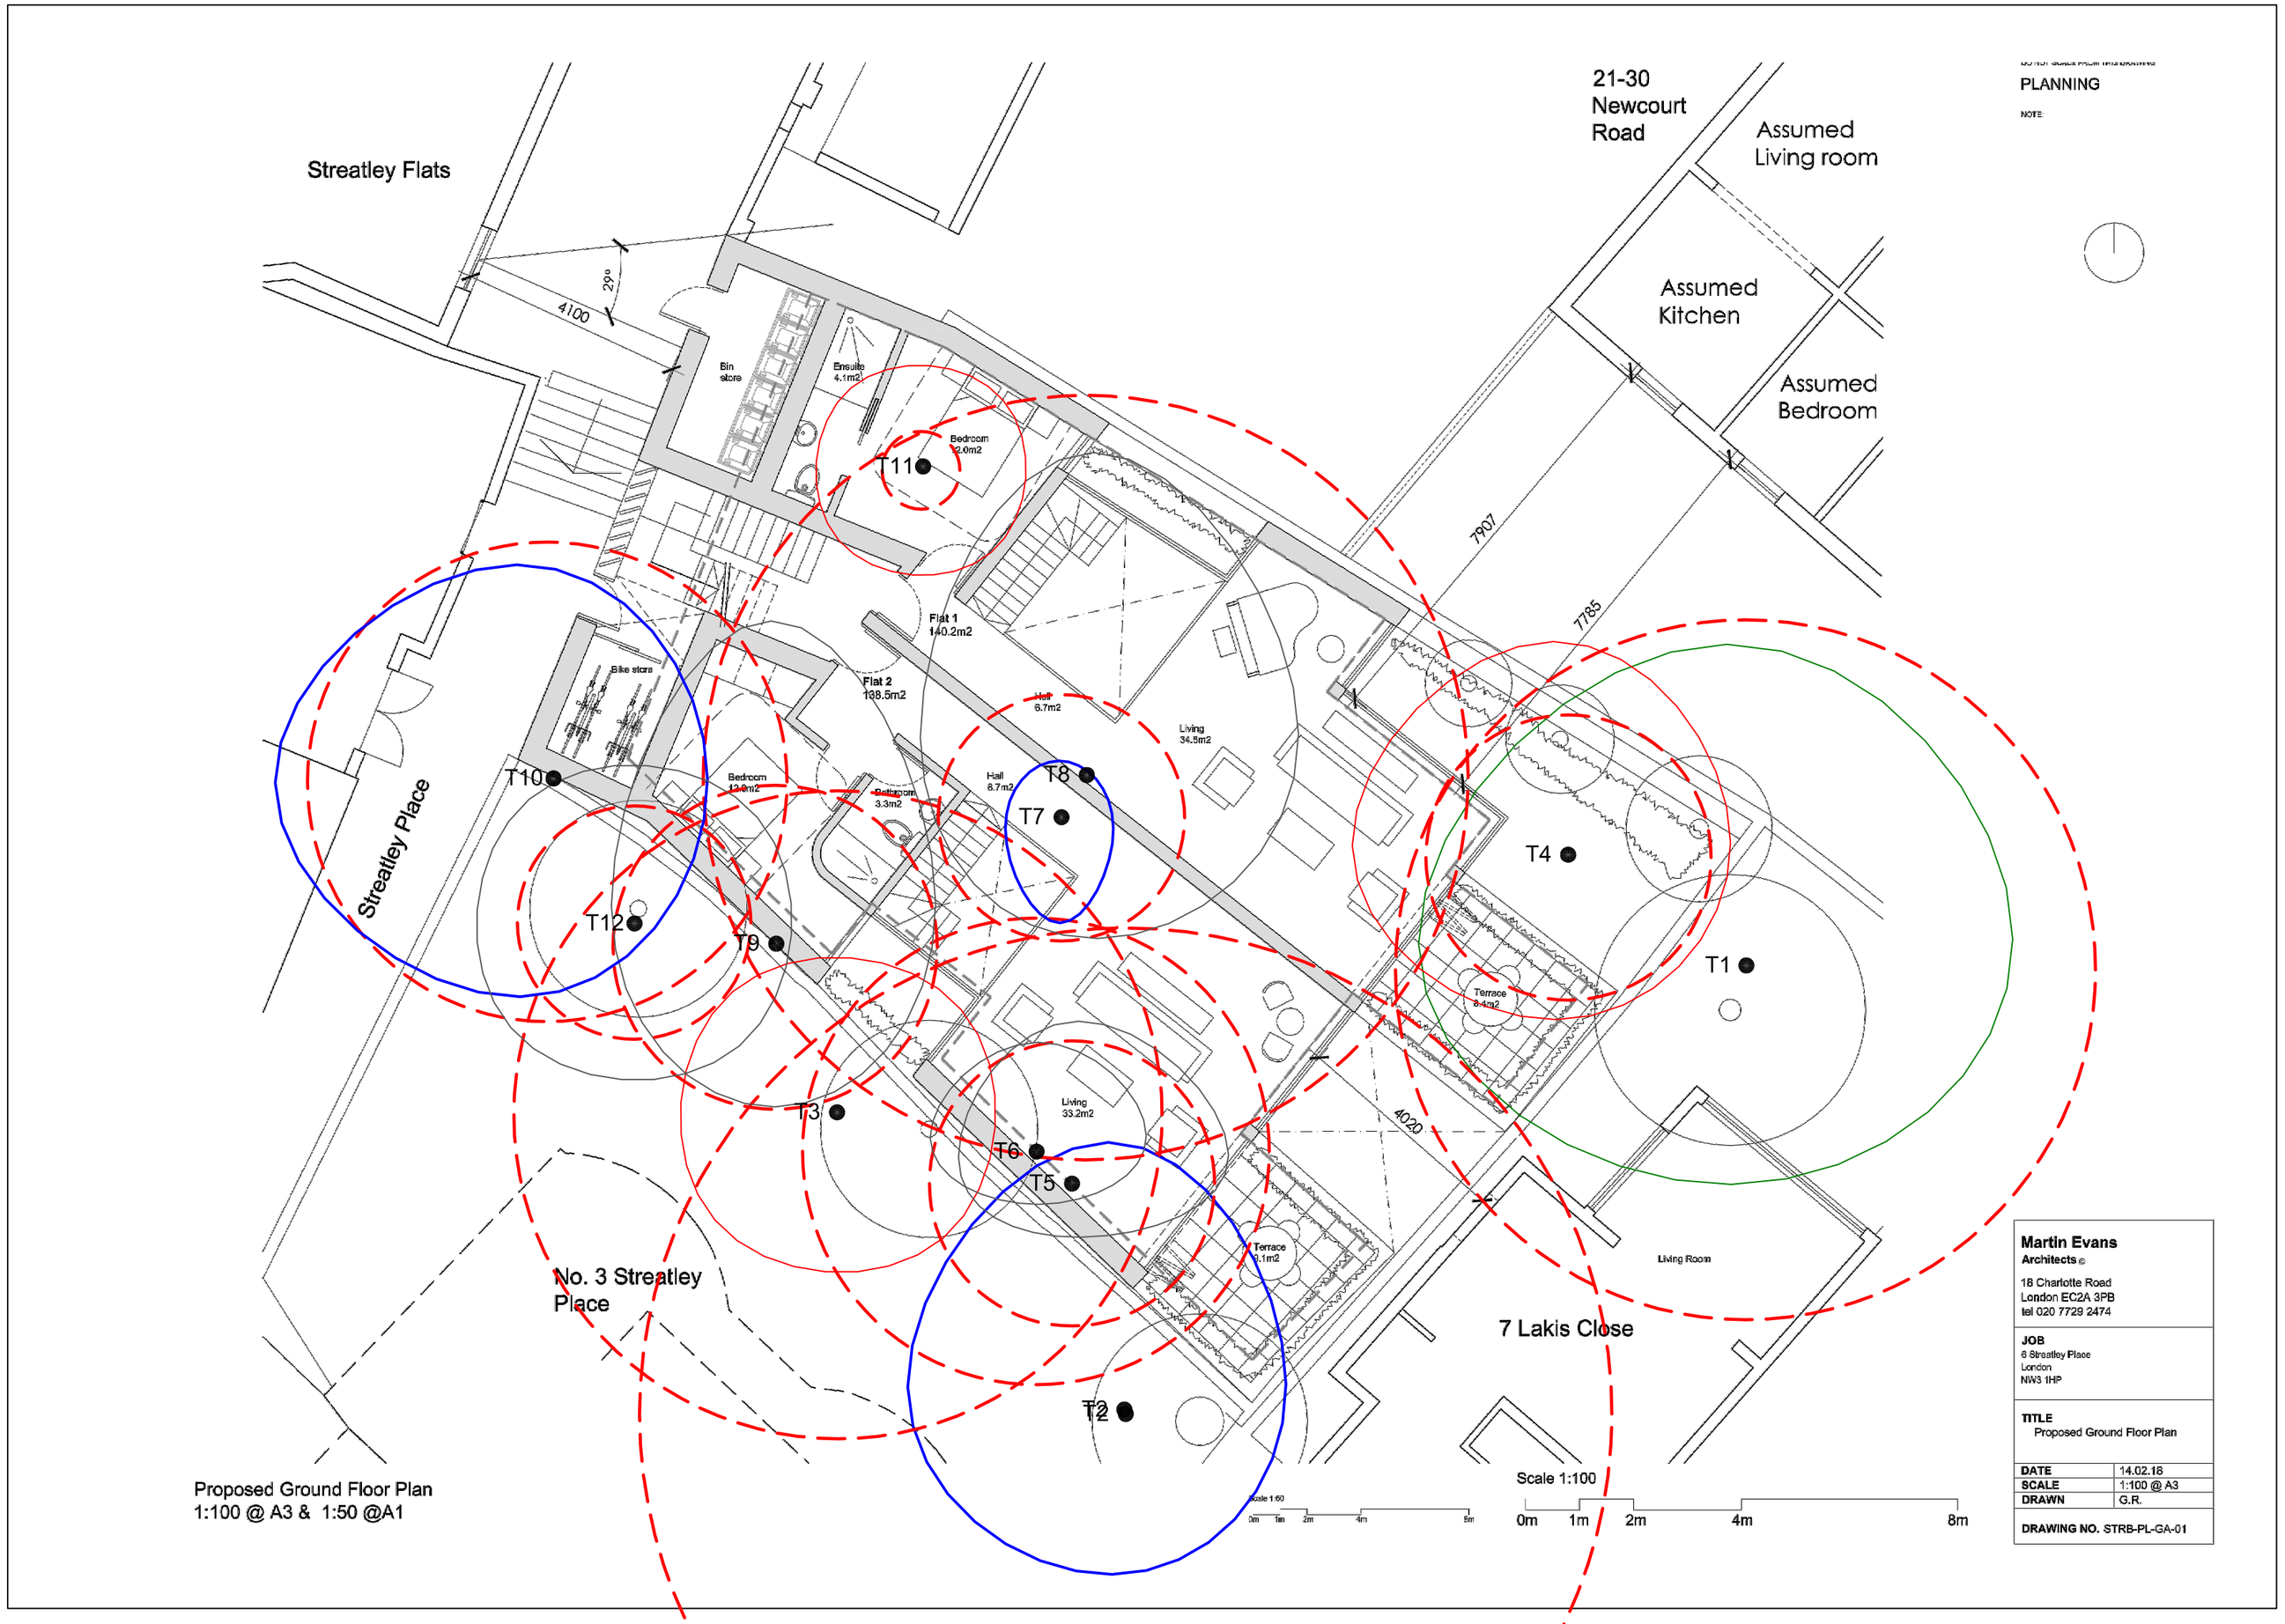

Key

- Category A Tree Canopy Spread
- Category B Tree Canopy Spread
- Category C Tree Canopy Spread
- Category U Tree Canopy Spread
- Root Protection Area

REV.	DATE	BY	DESCRIPTION
1	11/05/18	AM	New site plan inserted

TREE AWARE UK LTD
Arboricultural Consultancy

CLIENT
Tree Aware UK LTD

TITLE
Root Protection Area Plan
6 Streatley Place

DRAWN BY	DATE	SCALE	SHEET SIZE
AA/CAD	08/11/16	1:100	A2
CHECKED BY	DATE	APPROVED BY	DATE

DRAWING No. 33461-3-01
REVISION 1